61-59 KA-6755-01
McPherson Co.
C. Brookshier
PEC / May-2023

STATE	PROJECT NO.	YEAR	SHEET NO.	TOTAL SHEETS
KANSAS	KA-6755-01	2023	1	1

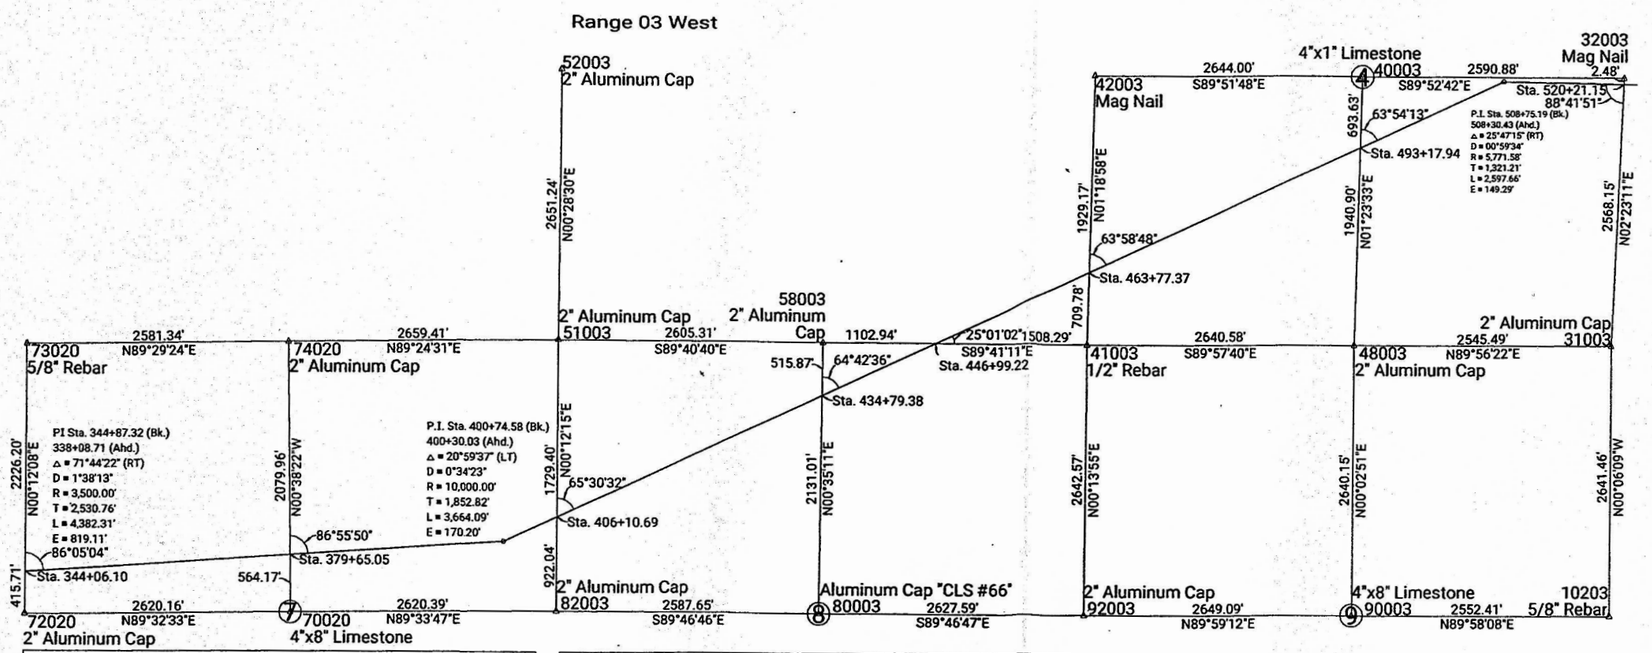

SECTION CORNERS			
CORNER NO.	NORTHING	EASTING	DESCRIPTION
10203	301039.731	7409400.536	E 1/4 Cor. 9-20S-03W
31003	303681.187	7409395.810	NE 1/4 Cor. 9-20S-03W
32003	306306.735	7409505.223	E 1/4 Cor. 4-20S-03W
40003	306312.238	7406914.351	Ctr. Cor. 4-20S-03W
41003	303680.279	7404209.742	NW 1/4 Cor. 4-20S-03W
42003	306318.539	7404270.359	W 1/4 Cor. 4-20S-03W
48003	303678.493	7406850.324	N 1/4 Cor. 4-20S-03W
51003	303709.215	7398993.285	SE 1/4 Cor. 5-20S-03W
52003	306360.361	7399015.264	W 1/4 Cor. 5-20S-03W
58003	303694.566	7401598.553	S 1/4 Cor. 5-20S-03W

SECTION CORNERS			
CORNER NO.	NORTHING	EASTING	DESCRIPTION
70020	301037.812	7396363.522	Ctr. Cor. 7-20S-03W
73020	303658.788	7393752.771	NW 1/4 Cor. 7-20S-03W
72020	301016.890	7393743.443	W 1/4 Cor. 7-20S-03W
74020	303681.770	7396334.013	N 1/4 Cor. 7-20S-03W
80003	301047.833	7401571.468	Ctr. 8-20S-03W
82003	301057.793	7398983.837	W 1/4 Cor. 8-20S-03W
90003	301038.342	7406848.130	Ctr. 9-20S-03W
92003	301037.729	7404199.041	W 1/4 Cor. 9-20S-03W

KA-675501-01
Mcpherson County

Project coordinates based in
Kansas Regional Coordinate System Zone 7: Salina

1" = 500'

Legend
▲ Found Monument
▲ Set Monument

KANSAS DEPARTMENT OF TRANSPORTATION

SECTION LINE TIE SKETCH

DATE	BY	REFERENCES VERIFIED REFERENCES CHECKED

Plotted by : brian.okeefe 17-JUL-2023 15:54
File : ka675501sl01.dgn