SW 1/4 SW 1/4 AND W 1/2 SE 1/4 SW 1/4 SECTION 19 T21S R1W

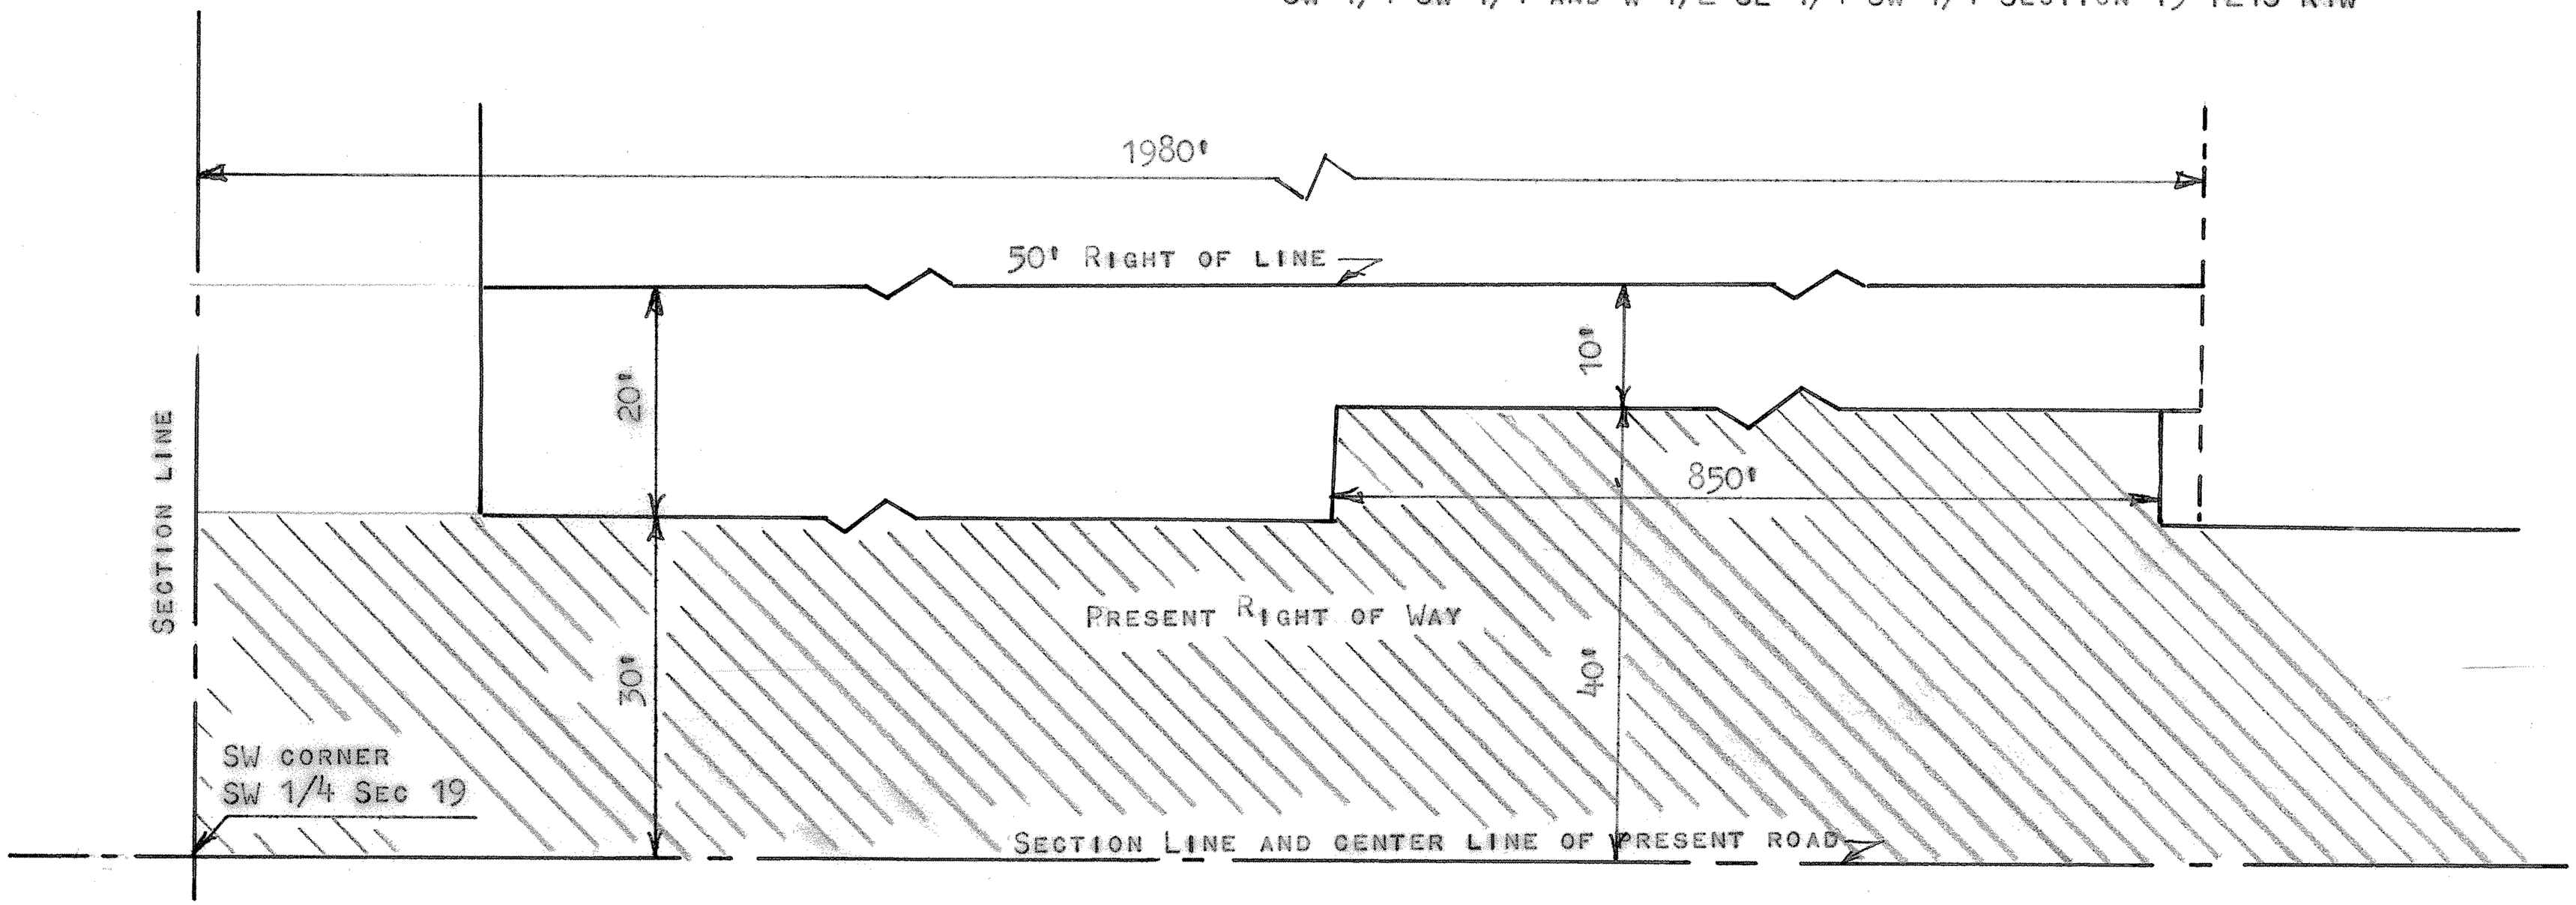

1980' x 50' = 99,000 TOTAL SQUARE FEET

1980' x30'
850' x 10' = - 67,900 MINUS SQUARE FEET OF PRESENT RIGHT OF WAY

31,100 SQUARE FEET TO BE PURCHASE FOR 50' RIGHT OF WAY

.71 ACRES MORE OR LESS

http://www.adultpdf.com
Created by TIFF To PDF trial version, to remove this mark, please register this software.

MICROFILM