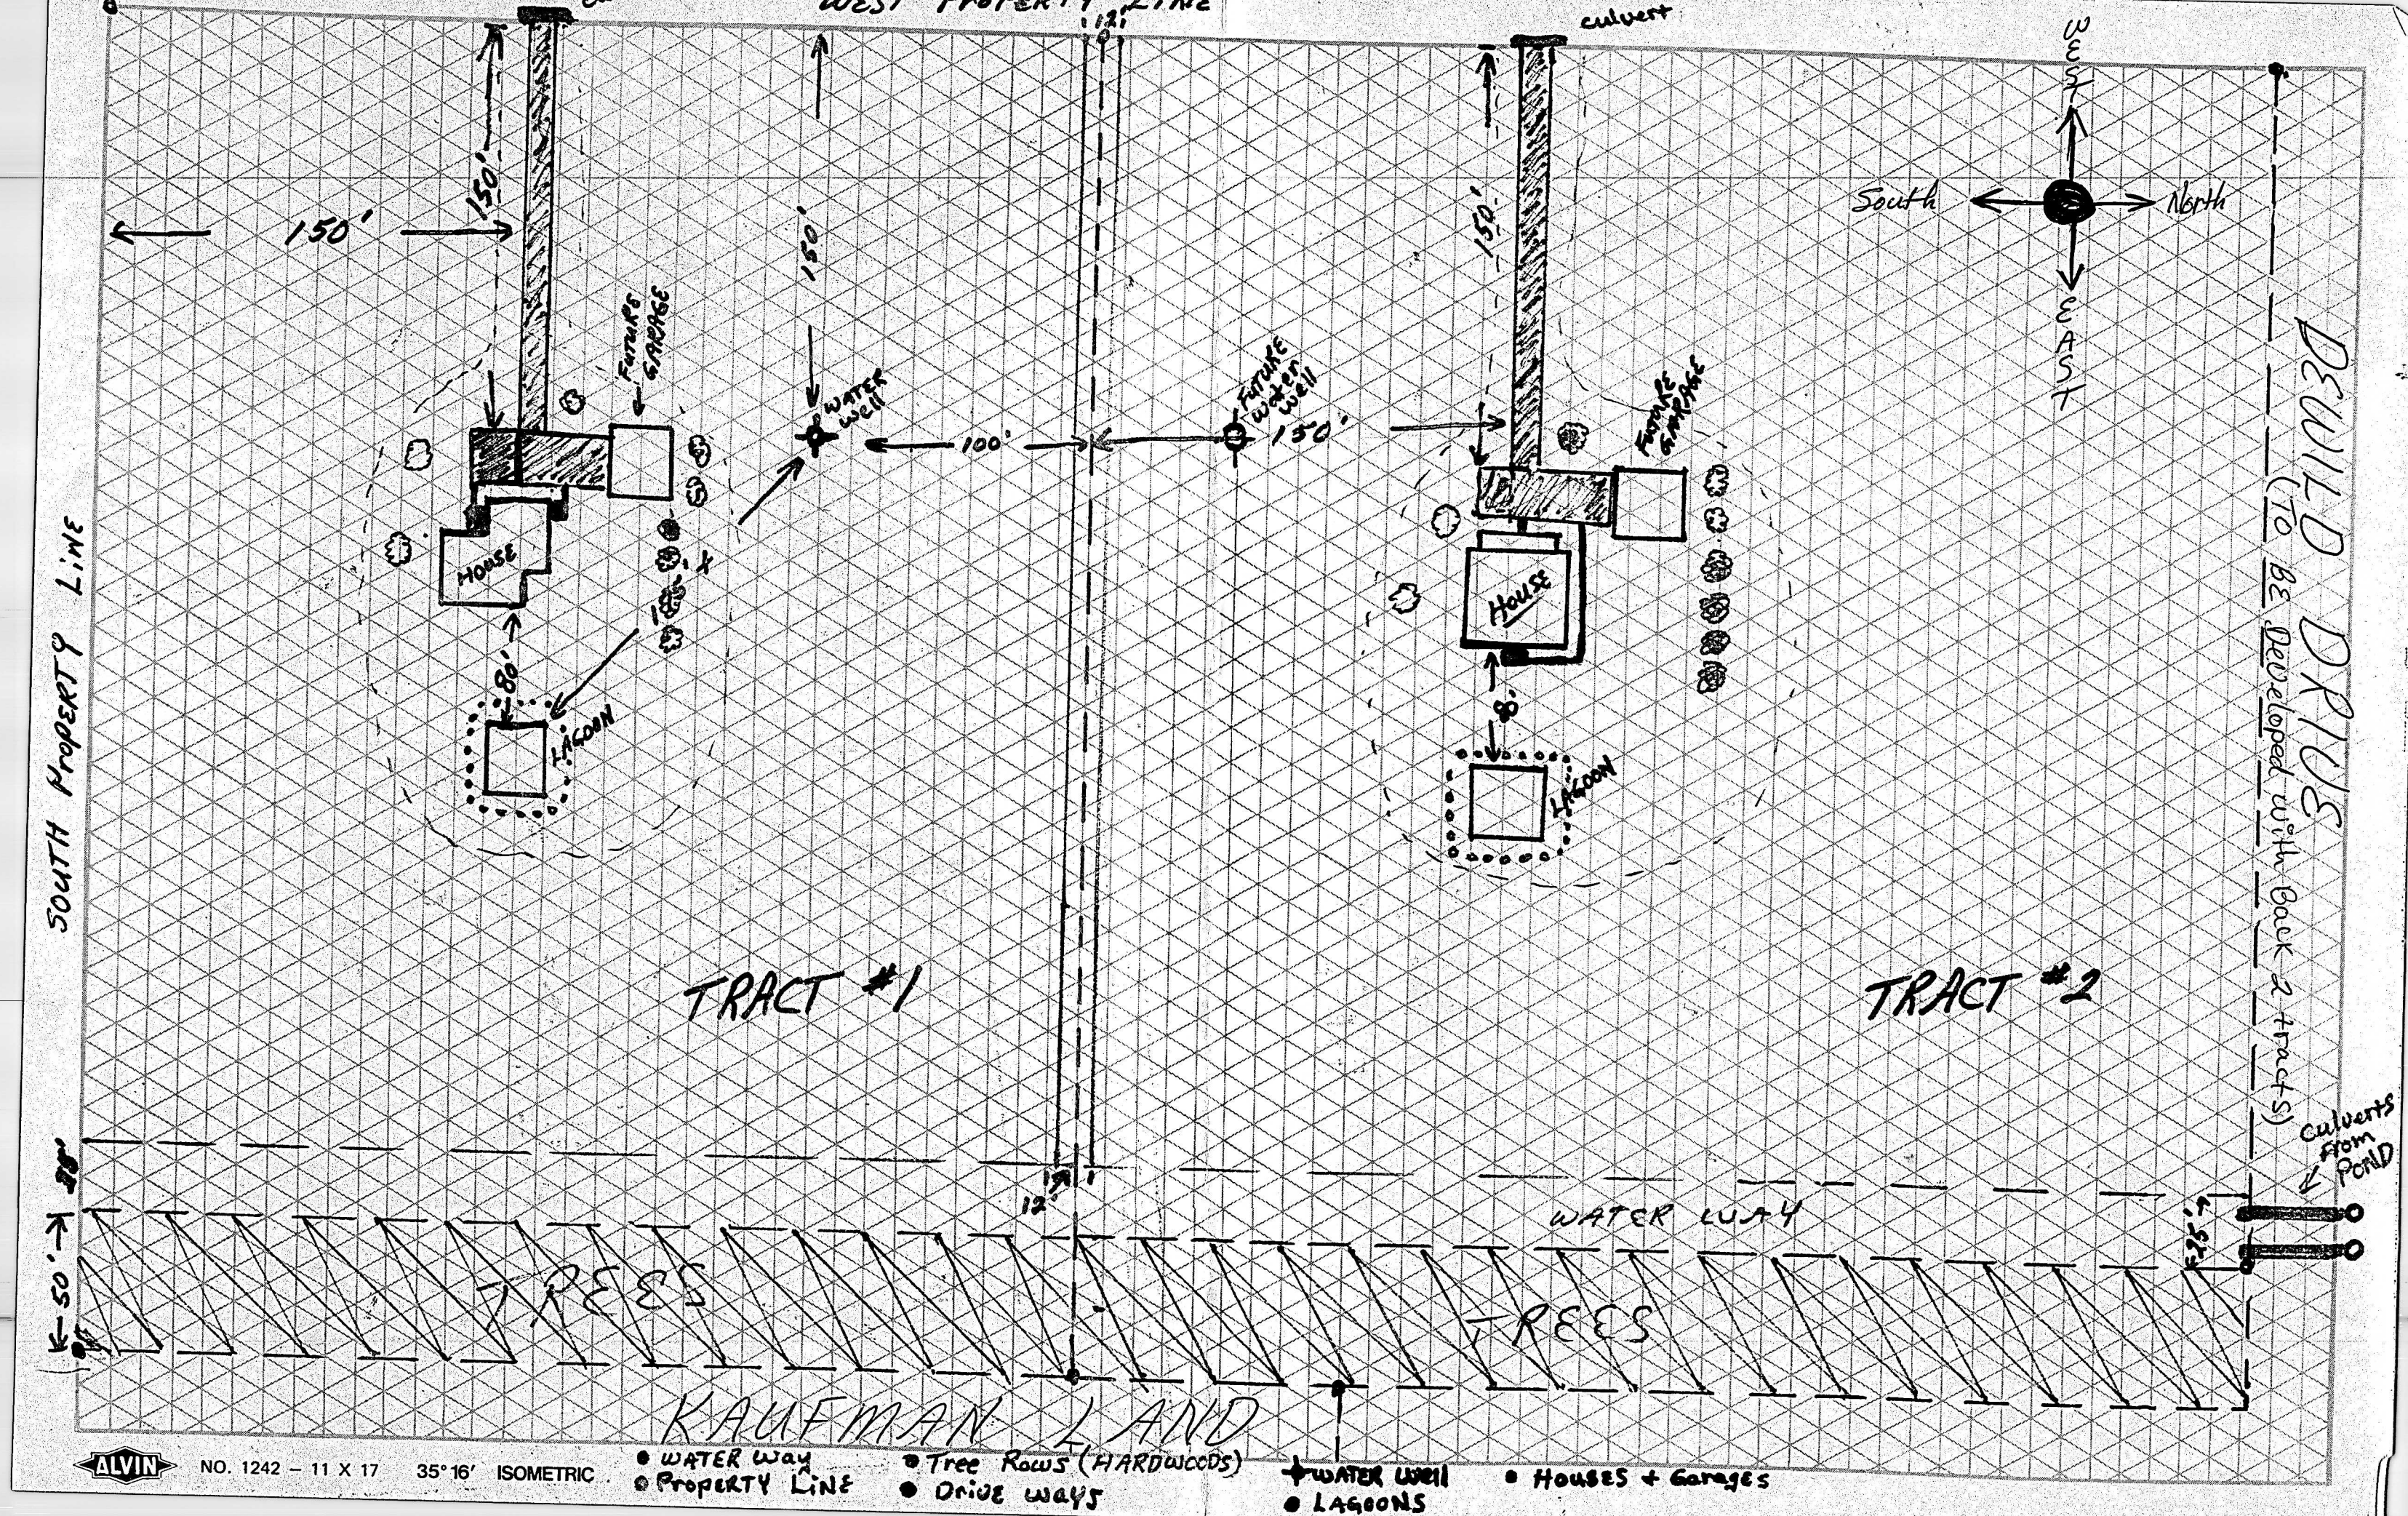
WEST PROPERTY LINE
culvert
150'
150'
150'
150'
FUTURE GARAGE
WATER well
100'
FUTURE water well
150'
FUTURE GARAGE
HOUSE
HOUSE
80'
80'
LAGOON
LAGOON
TRACT #1
TRACT #2
WEST
South
North
EAST
DEVELOPED DRIVES (TO BE developed with Back 2 tracts)
SOUTH PROPERTY LINE
50'
25'
12'
12'
WATER WAY
TREES
TREES
Culverts from POND
25'
KAUFMAN LAND
ALVIN NO. 1242 – 11 X 17 35° 16' ISOMETRIC
• WATER Way
• PROPERTY LINE
• Tree Rows (HARDWOODS)
• Drive ways
+ WATER WELL
• LAGOONS
• Houses + Garages