A SURVEY OF A TRACT OF LAND IN THE NW1/4
SECTION 15, T20S R3W, MCPHERSON COUNTY, KANSAS

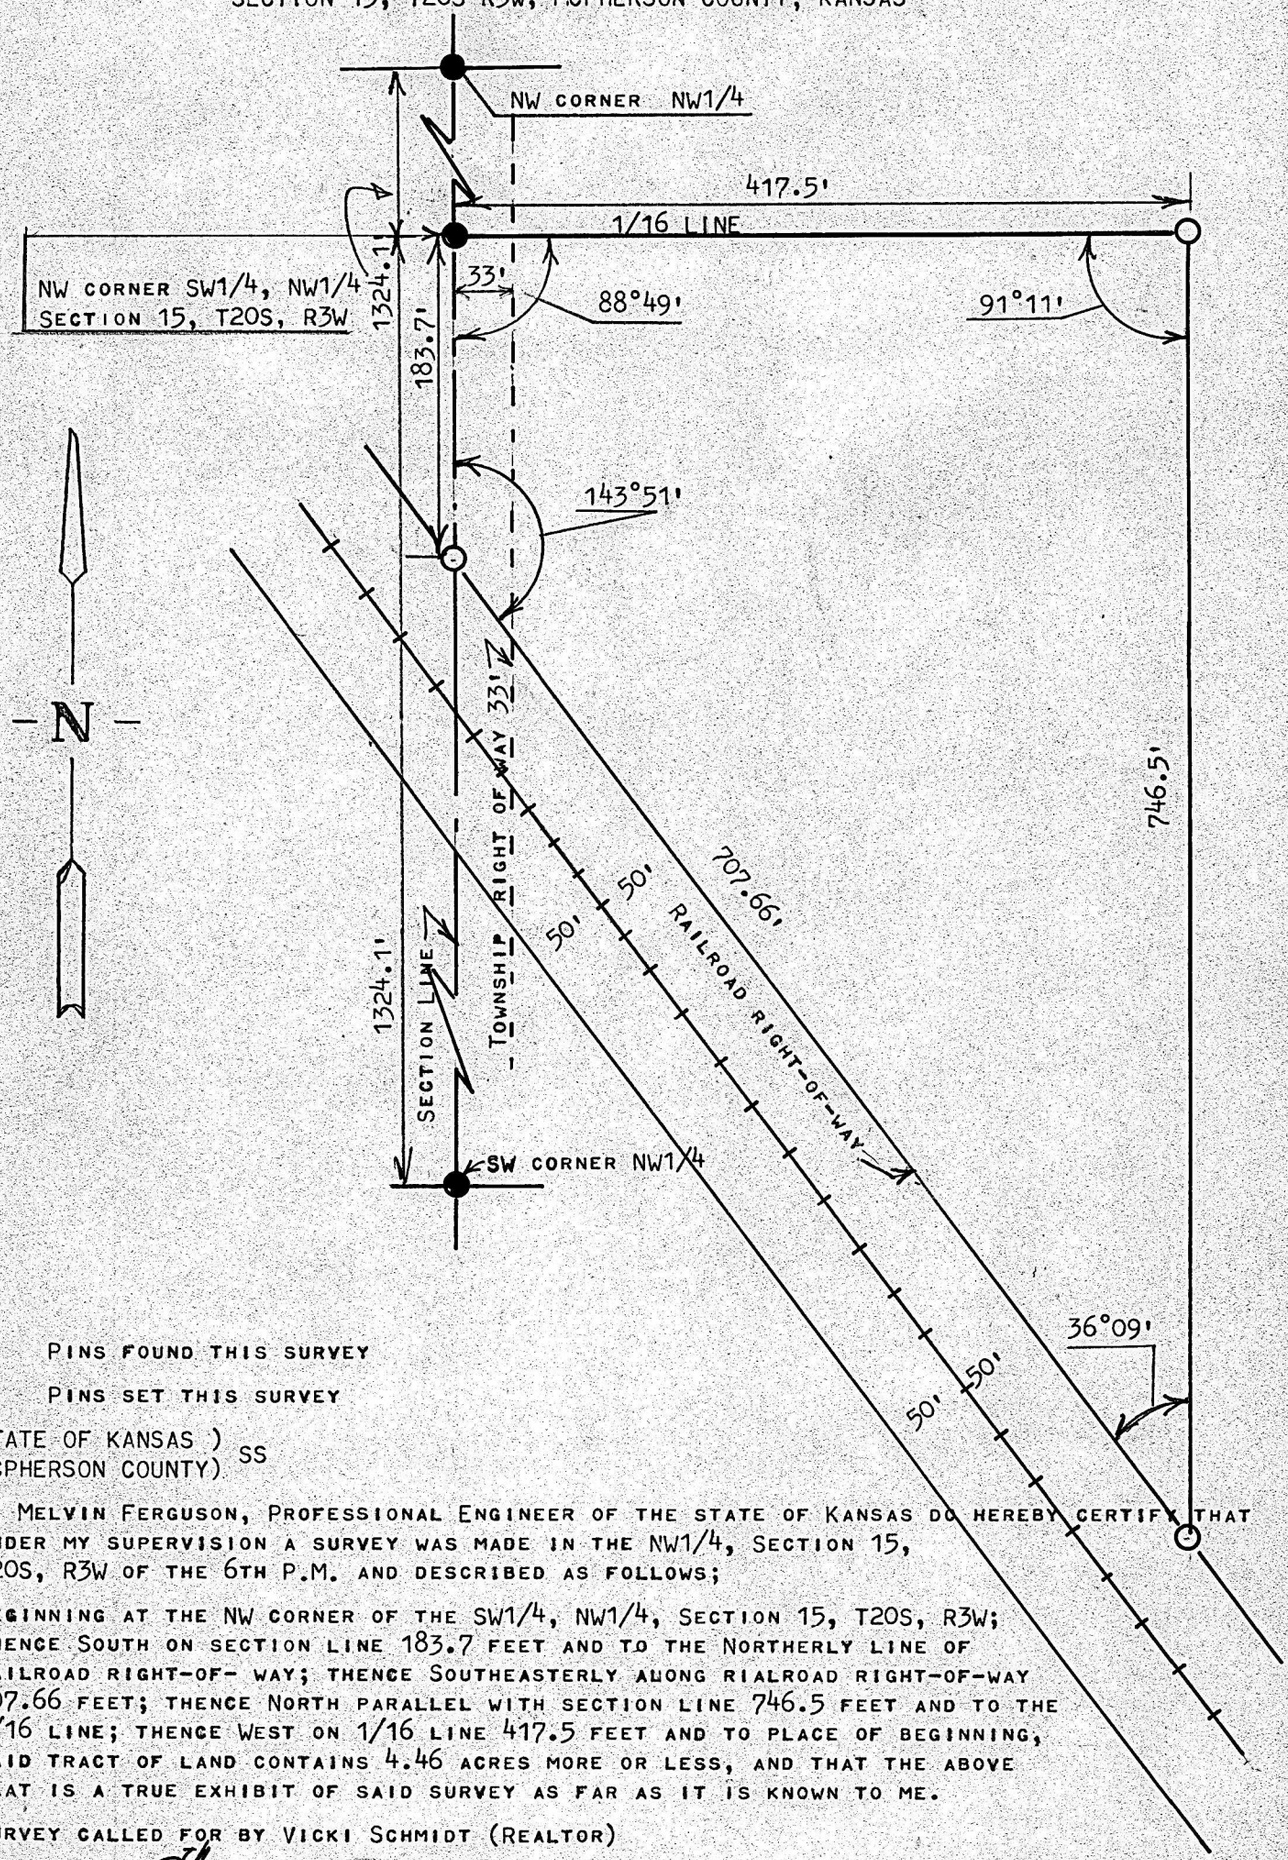

● PINS FOUND THIS SURVEY

○ PINS SET THIS SURVEY

STATE OF KANSAS)
MCPHERSON COUNTY) SS

I, MELVIN FERGUSON, PROFESSIONAL ENGINEER OF THE STATE OF KANSAS DO HEREBY CERTIFY THAT UNDER MY SUPERVISION A SURVEY WAS MADE IN THE NW1/4, SECTION 15, T20S, R3W OF THE 6TH P.M. AND DESCRIBED AS FOLLOWS;

BEGINNING AT THE NW CORNER OF THE SW1/4, NW1/4, SECTION 15, T20S, R3W; THENCE SOUTH ON SECTION LINE 183.7 FEET AND TO THE NORTHERLY LINE OF RAILROAD RIGHT-OF- WAY; THENCE SOUTHEASTERLY ALONG RIALROAD RIGHT-OF-WAY 707.66 FEET; THENCE NORTH PARALLEL WITH SECTION LINE 746.5 FEET AND TO THE 1/16 LINE; THENCE WEST ON 1/16 LINE 417.5 FEET AND TO PLACE OF BEGINNING, SAID TRACT OF LAND CONTAINS 4.46 ACRES MORE OR LESS, AND THAT THE ABOVE PLAT IS A TRUE EXHIBIT OF SAID SURVEY AS FAR AS IT IS KNOWN TO ME.

SURVEY CALLED FOR BY VICKI SCHMIDT (REALTOR)

SIGNED THIS 9th DAY OF MAY, 1983

Melvin Ferguson

MELVIN FERGUSON
PROFESSIONAL ENGINEER
McPHERSON, KANSAS

MELVIN V. FERGUSON
LICENSED
6772
KANSAS
PROFESSIONAL ENGINEER