
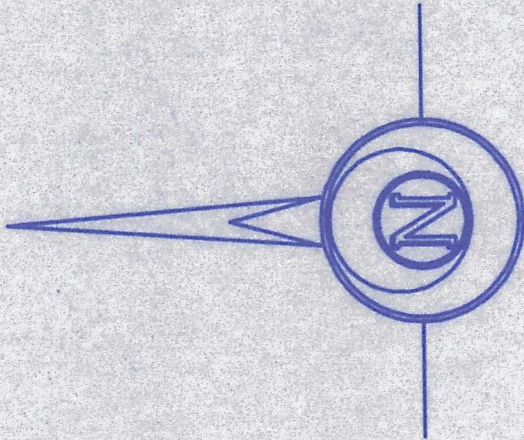


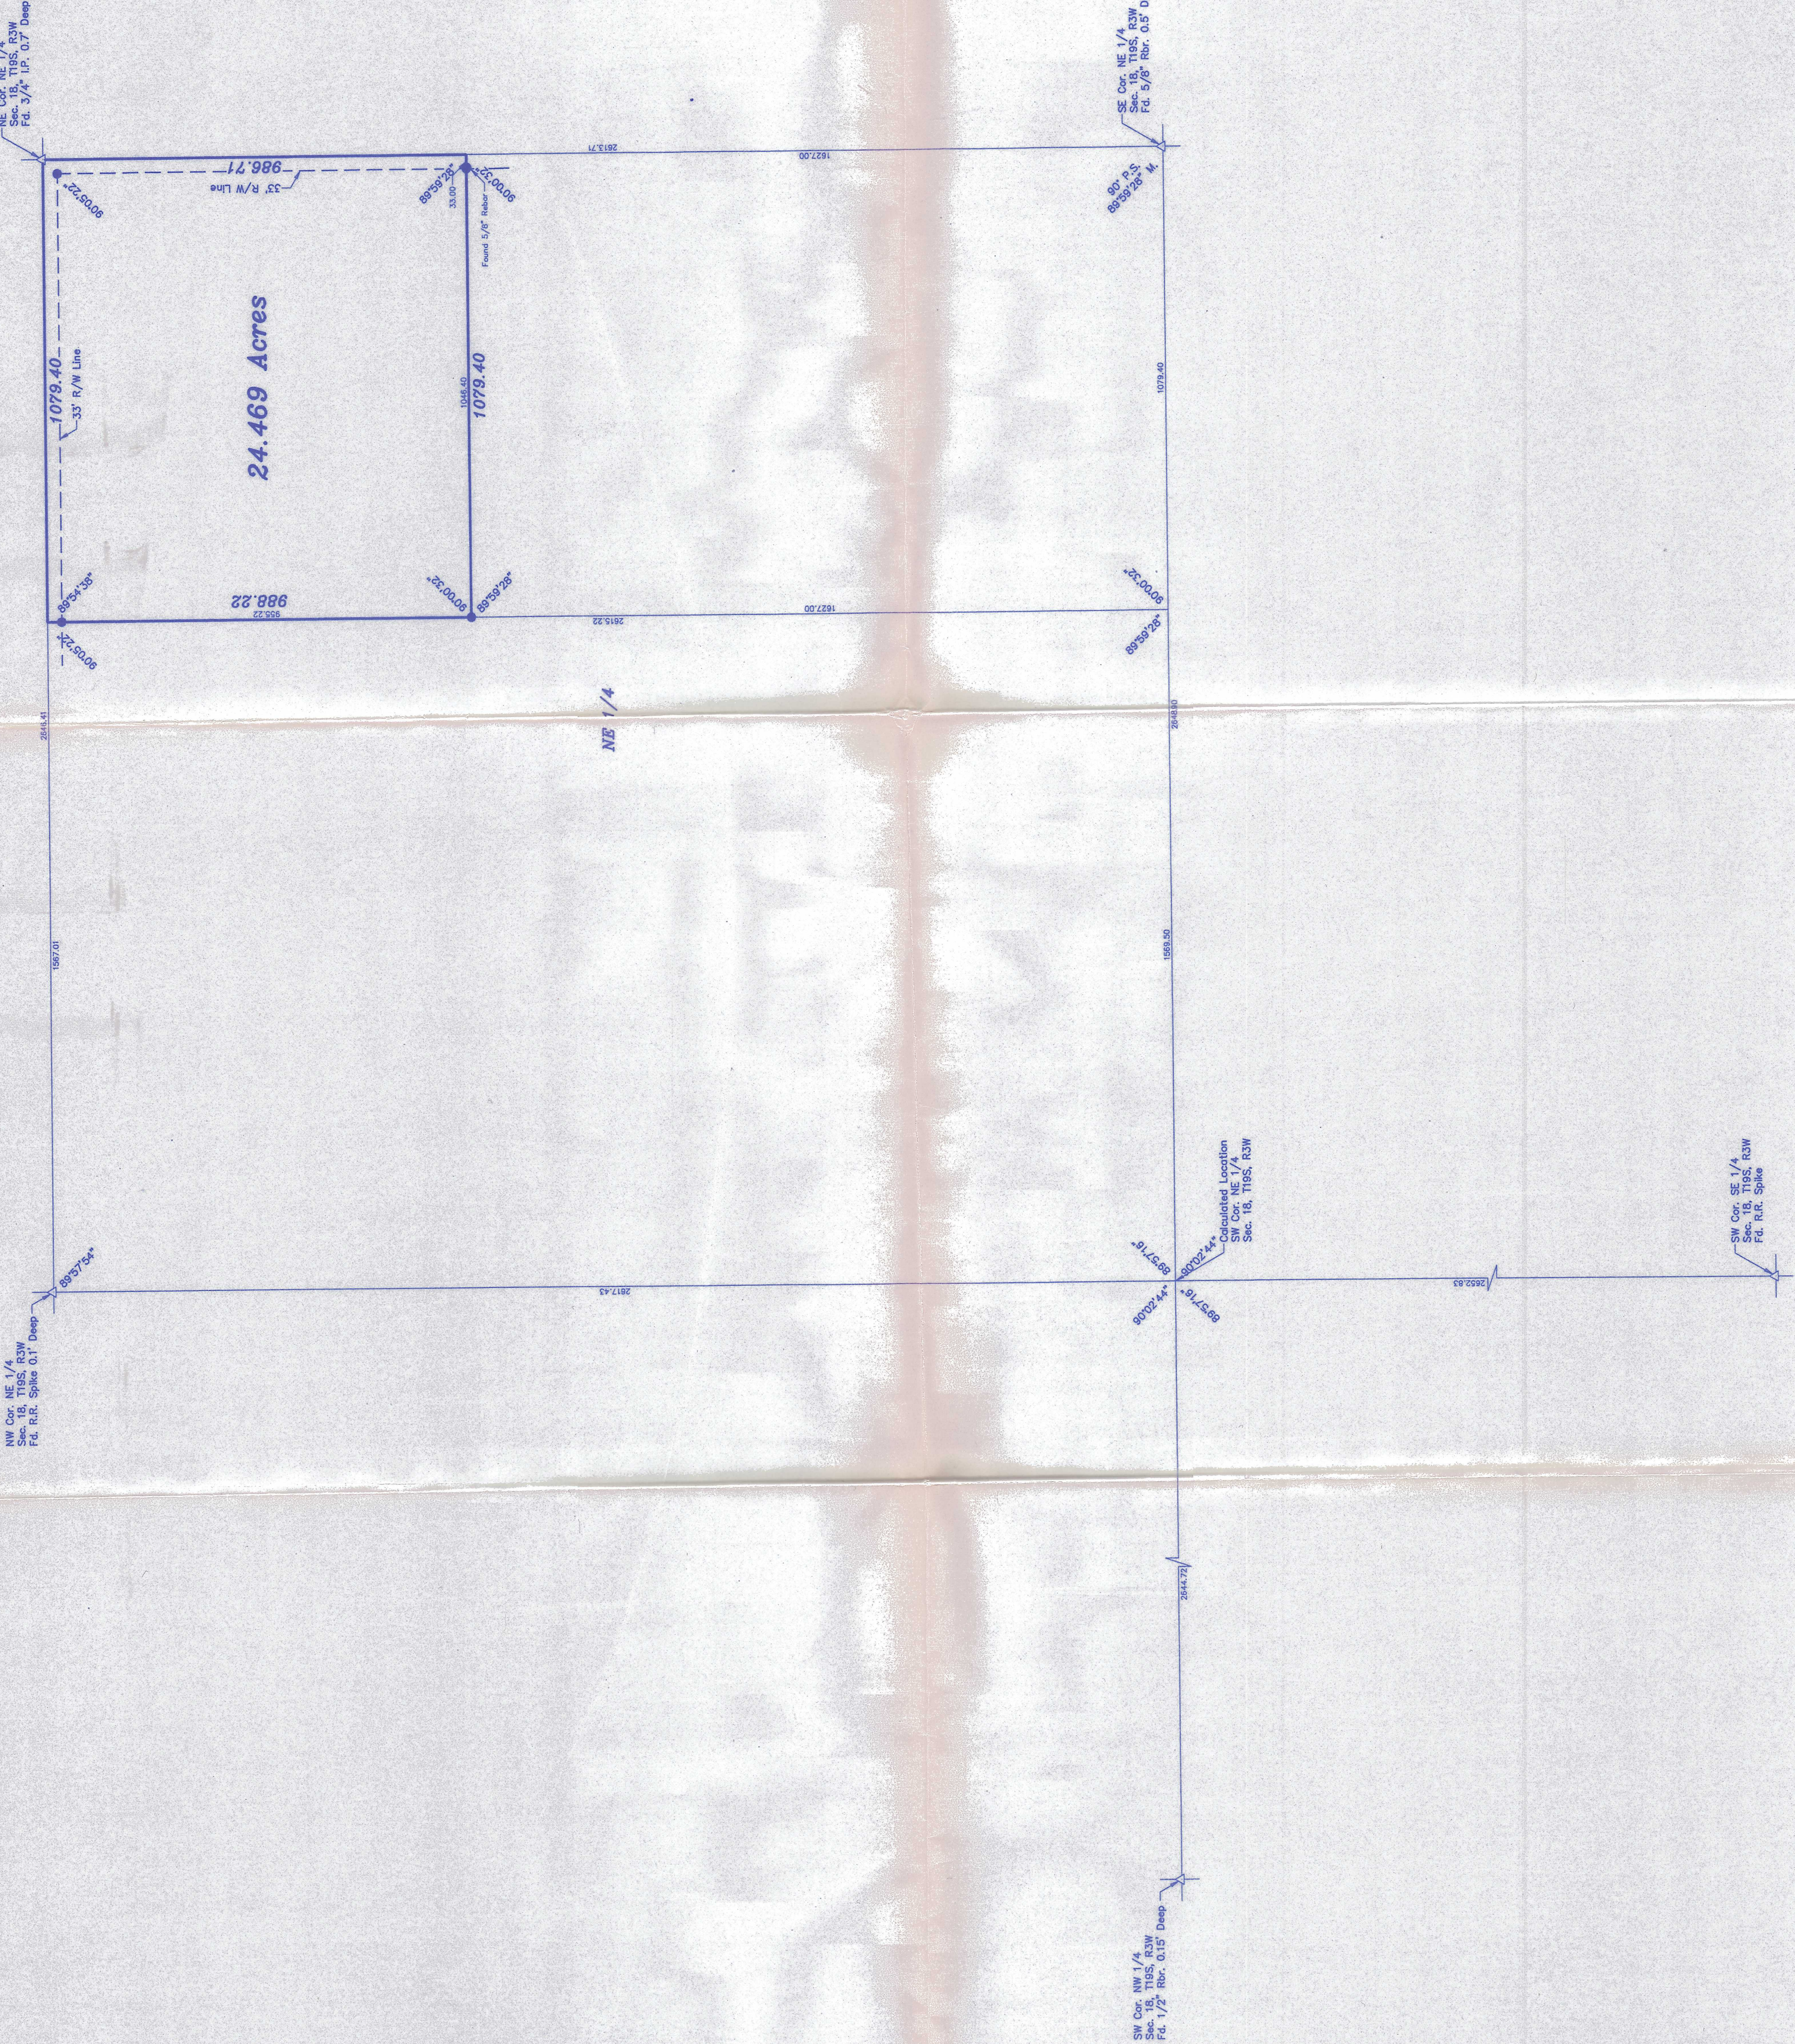

- LEGEND
- Sectional Monument Found
 - Survey Monument Found
 - 24" Iron Rebar Set
 - Monument
 - Previous Survey

DESCRIPTION:
A tract of land in the Northeast Quarter of Section 18,
Township 19 South, Range 3 West of the 6th Principal Meridian
described as follows:

Beginning at the Northeast corner of the Northeast Quarter of
Section 8, Township 19 South, Range 3 West of the 6th Principal
Meridian; thence South along the East line of said Northeast
Quarter 988.71 feet; thence with a deflection angle 90°00'32"
right-West parallel with the South line of said Northeast
Quarter 1079.40 feet; thence with a deflection angle 89°59'28"
right-North parallel with the East line of said Northeast
Quarter 988.22 feet to the North line of said Northeast Quarter;
thence with a deflection angle 90°05'22" right-East along the
North line of said Northeast Quarter 1079.40 feet to the point
of beginning containing 24.469 Acres in Menominee County, Kansas,
subject to a road right-of-way easement across the North
and East 33.00 feet thereof and any other assessments of record.

SURVEYOR'S CERTIFICATE:

I hereby certify this plat to be a true, correct and complete
representation of the property described hereon, as surveyed under
my supervision, this 2nd day of September, 1997.

Daniel E. Garber
Daniel E. Garber RLS #6683
7.2.97

Date Of Field Work: August 8, 1997

FARMERS	
NATIONAL COMPANY	
CARBER SURVEYING SERVICE, P.A.	
CSS 423 WEST FIRST AVENUE HUTCHINSON, KANSAS 67501 Ph. 316-665-7035 Fax 316-663-7401	
A PORTION OF THE NE 1/4 SECTION 18, T19S, R3W	
Drawn By: MCN	Checked By: DBC
Scale: 1" = 200'	Job No.: 037-568
Date: 09/02/97	Sheet 1 of 1 Sheets