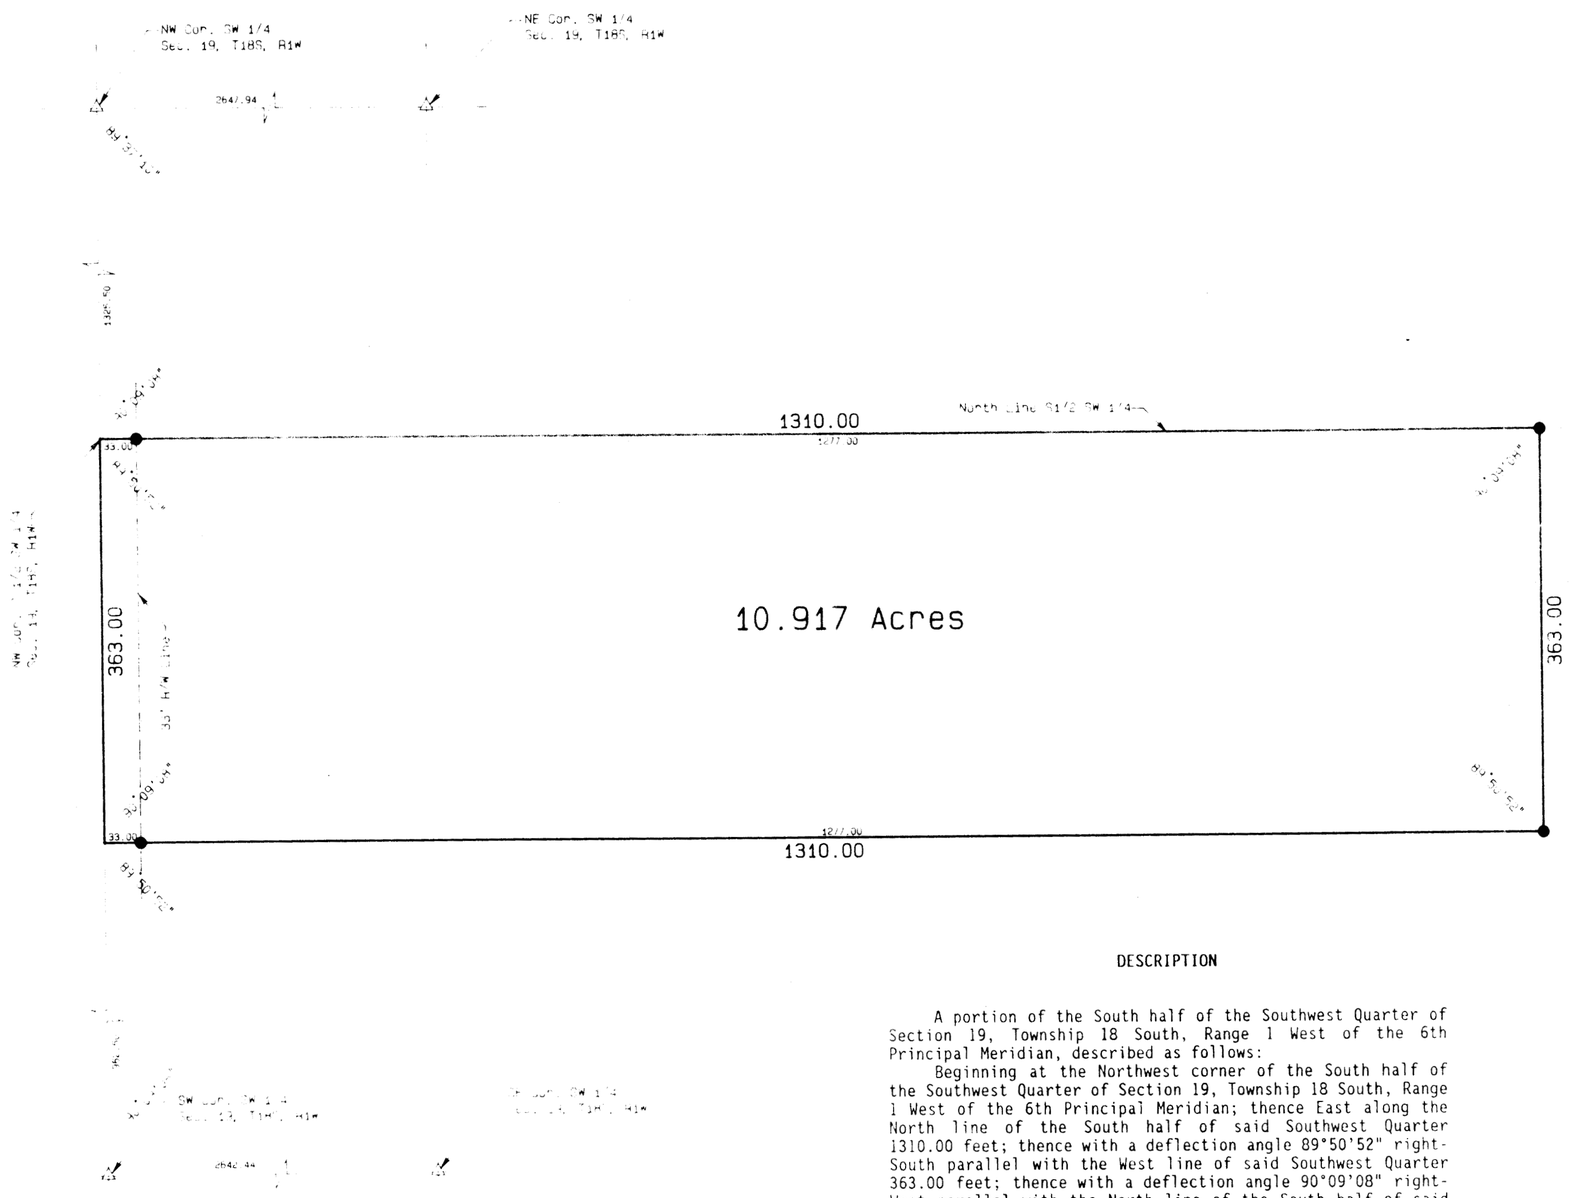

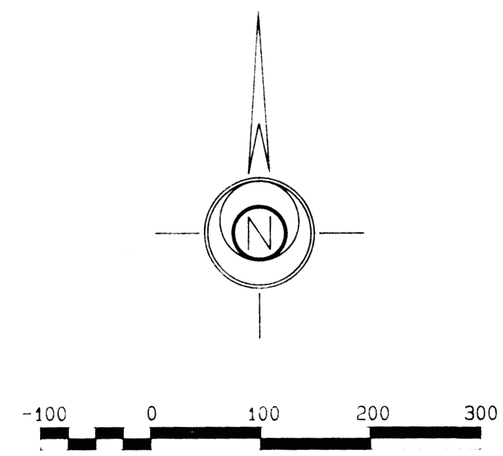

DESCRIPTION

A portion of the South half of the Southwest Quarter of Section 19, Township 18 South, Range 1 West of the 6th Principal Meridian, described as follows:

Beginning at the Northwest corner of the South half of the Southwest Quarter of Section 19, Township 18 South, Range 1 West of the 6th Principal Meridian; thence East along the North line of the South half of said Southwest Quarter 1310.00 feet; thence with a deflection angle 89°50'52" right-South parallel with the West line of said Southwest Quarter 363.00 feet; thence with a deflection angle 90°09'08" right-West parallel with the North line of the South half of said Southwest Quarter 1310.00 feet to the West line of said Southwest Quarter; thence with a deflection angle 89°50'52" right-North along the West line of said Southwest Quarter 363.00 feet to the point of beginning containing **10.917 Acres** in McPherson County, Kansas, subject to a road right-of-way easement across the West 33.00 feet thereof and any other easements of record.

SURVEYOR'S CERTIFICATE:

I hereby certify this plat to be a true, correct and complete representation of the property described hereon, as surveyed under my supervision this 6th day of January, 1991.

Daniel E. Garber

Daniel E. Garber *RLS 683

RAYMOND WILLIAMS

GARBER SURVEYING SERVICE, P.A.

217 EAST FIRST AVENUE, SUITE 16
HUTCHINSON , KANSAS 67501 316-665-70

A PORTION OF THE SW 1/4

SECTION 19. T18S. R1W OF THE 6TH P.

Scale 1"=100 feet	JOB NO. 691-1046
DATE 01/08/1991	Sheet 1 of 1 Sheets