SURVEY A TRACT OF LAND IN THE
SW 1/4 SECTION 19 T21S, R5W

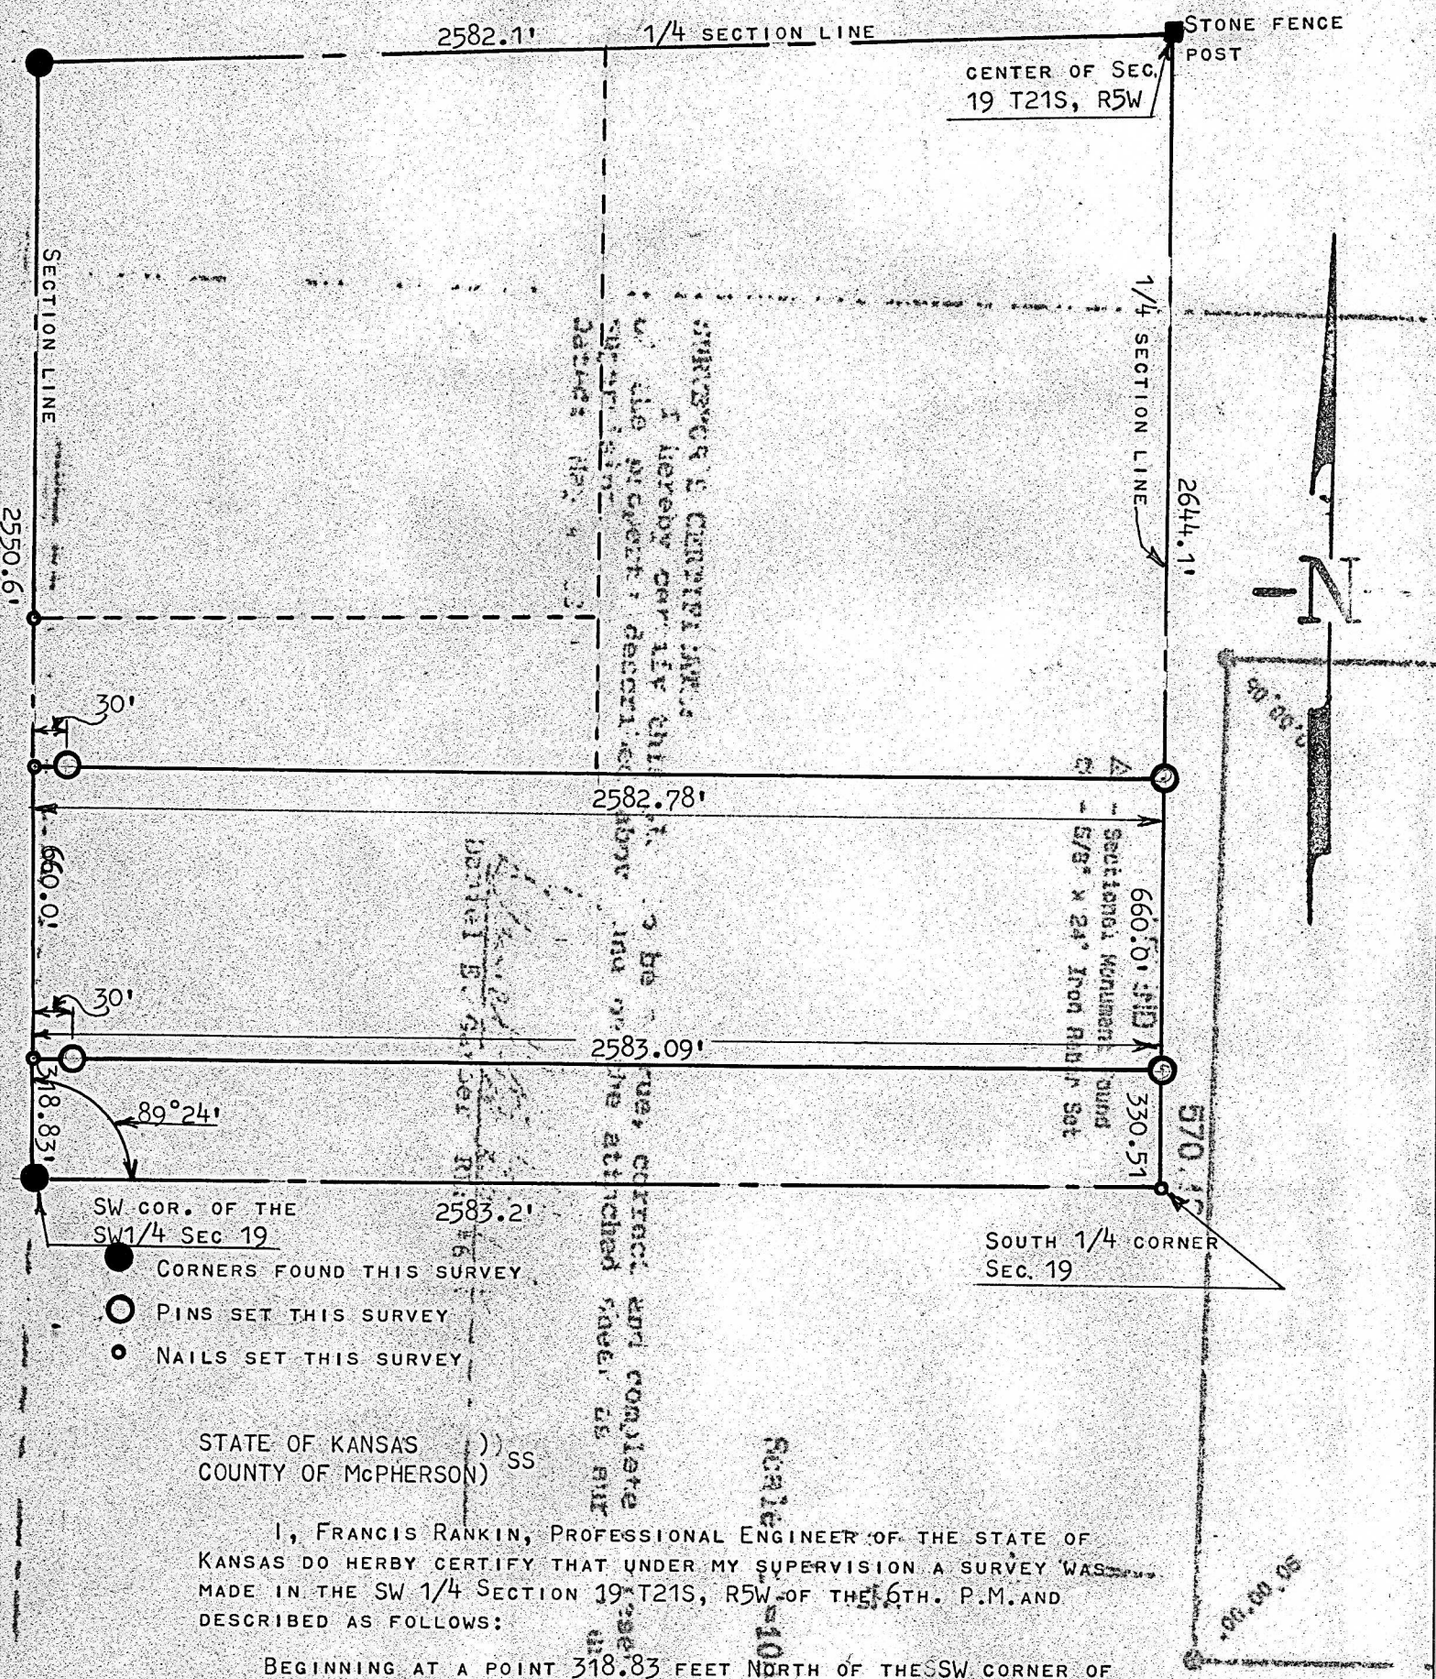

STATE OF KANSAS)
COUNTY OF McPHERSON) SS

I, FRANCIS RANKIN, PROFESSIONAL ENGINEER OF THE STATE OF KANSAS DO HERBY CERTIFY THAT UNDER MY SUPERVISION A SURVEY WAS MADE IN THE SW 1/4 SECTION 19 T21S, R5W OF THE 6TH. P.M. AND DESCRIBED AS FOLLOWS:

BEGINNING AT A POINT 318.83 FEET NORTH OF THE SW CORNER OF THE SW1/4 SECTION 19 T21S, R5W; THENCE EAST ON A LINE 2583.09 FEET TO THE 1/4 SECTION LINE AND 330.51 FEET NORTH OF THE SOUTH 1/4 CORNER OF SAID SECTION; THENCE NORTH ON 1/4 SECTION LINE 660.0 FEET THENCE WEST 2582.78 FEET TO THE WEST SECTION LINE; THENCE SOUTH ON SECTION LINE 660.0 FEET TO PLACE OF BEGINNING, SAID TRACT CONTAINS 39.1 ACRES MORE OR LESS, AND THAT THE ACCOPANYING PLAT IS A TRUE EXHIBIT OF SAID SURVEY AS FAR AS IT IS KNOWN TO ME.

SURVEY CALLED FOR BY WALTER J GRABER

SIGNED THIS DAY 25 OF AUGUST, 1964

FRANCIS RANKIN
PROFESSIONAL ENGINEER
McPHERSON, KANSAS

F. R. RANKIN
LICENSED
799
KANSAS
PROFESSIONAL ENGINEER

MICROFILM