PLAT OF SURVEY

HELLER BOUNDARY SURVEYS

WILLIAM B. HELLER, R.L.S.~734 N. 1ST.ST., LINDSBORG, KS. 67456
HOME PHONE: 1-785-227-2759 ~ CELLULAR: 1-785-227-5279

REBECCA K. COPLEY-JOHNSON
701 S. MAIN STREET
LINDSBORG, KS. 67456

APRIL 30, 2003

PARCEL LOCATED IN: N.E. 1/4,
SECTION 20, TOWNSHIP 17 SOUTH, RANGE 3 WEST

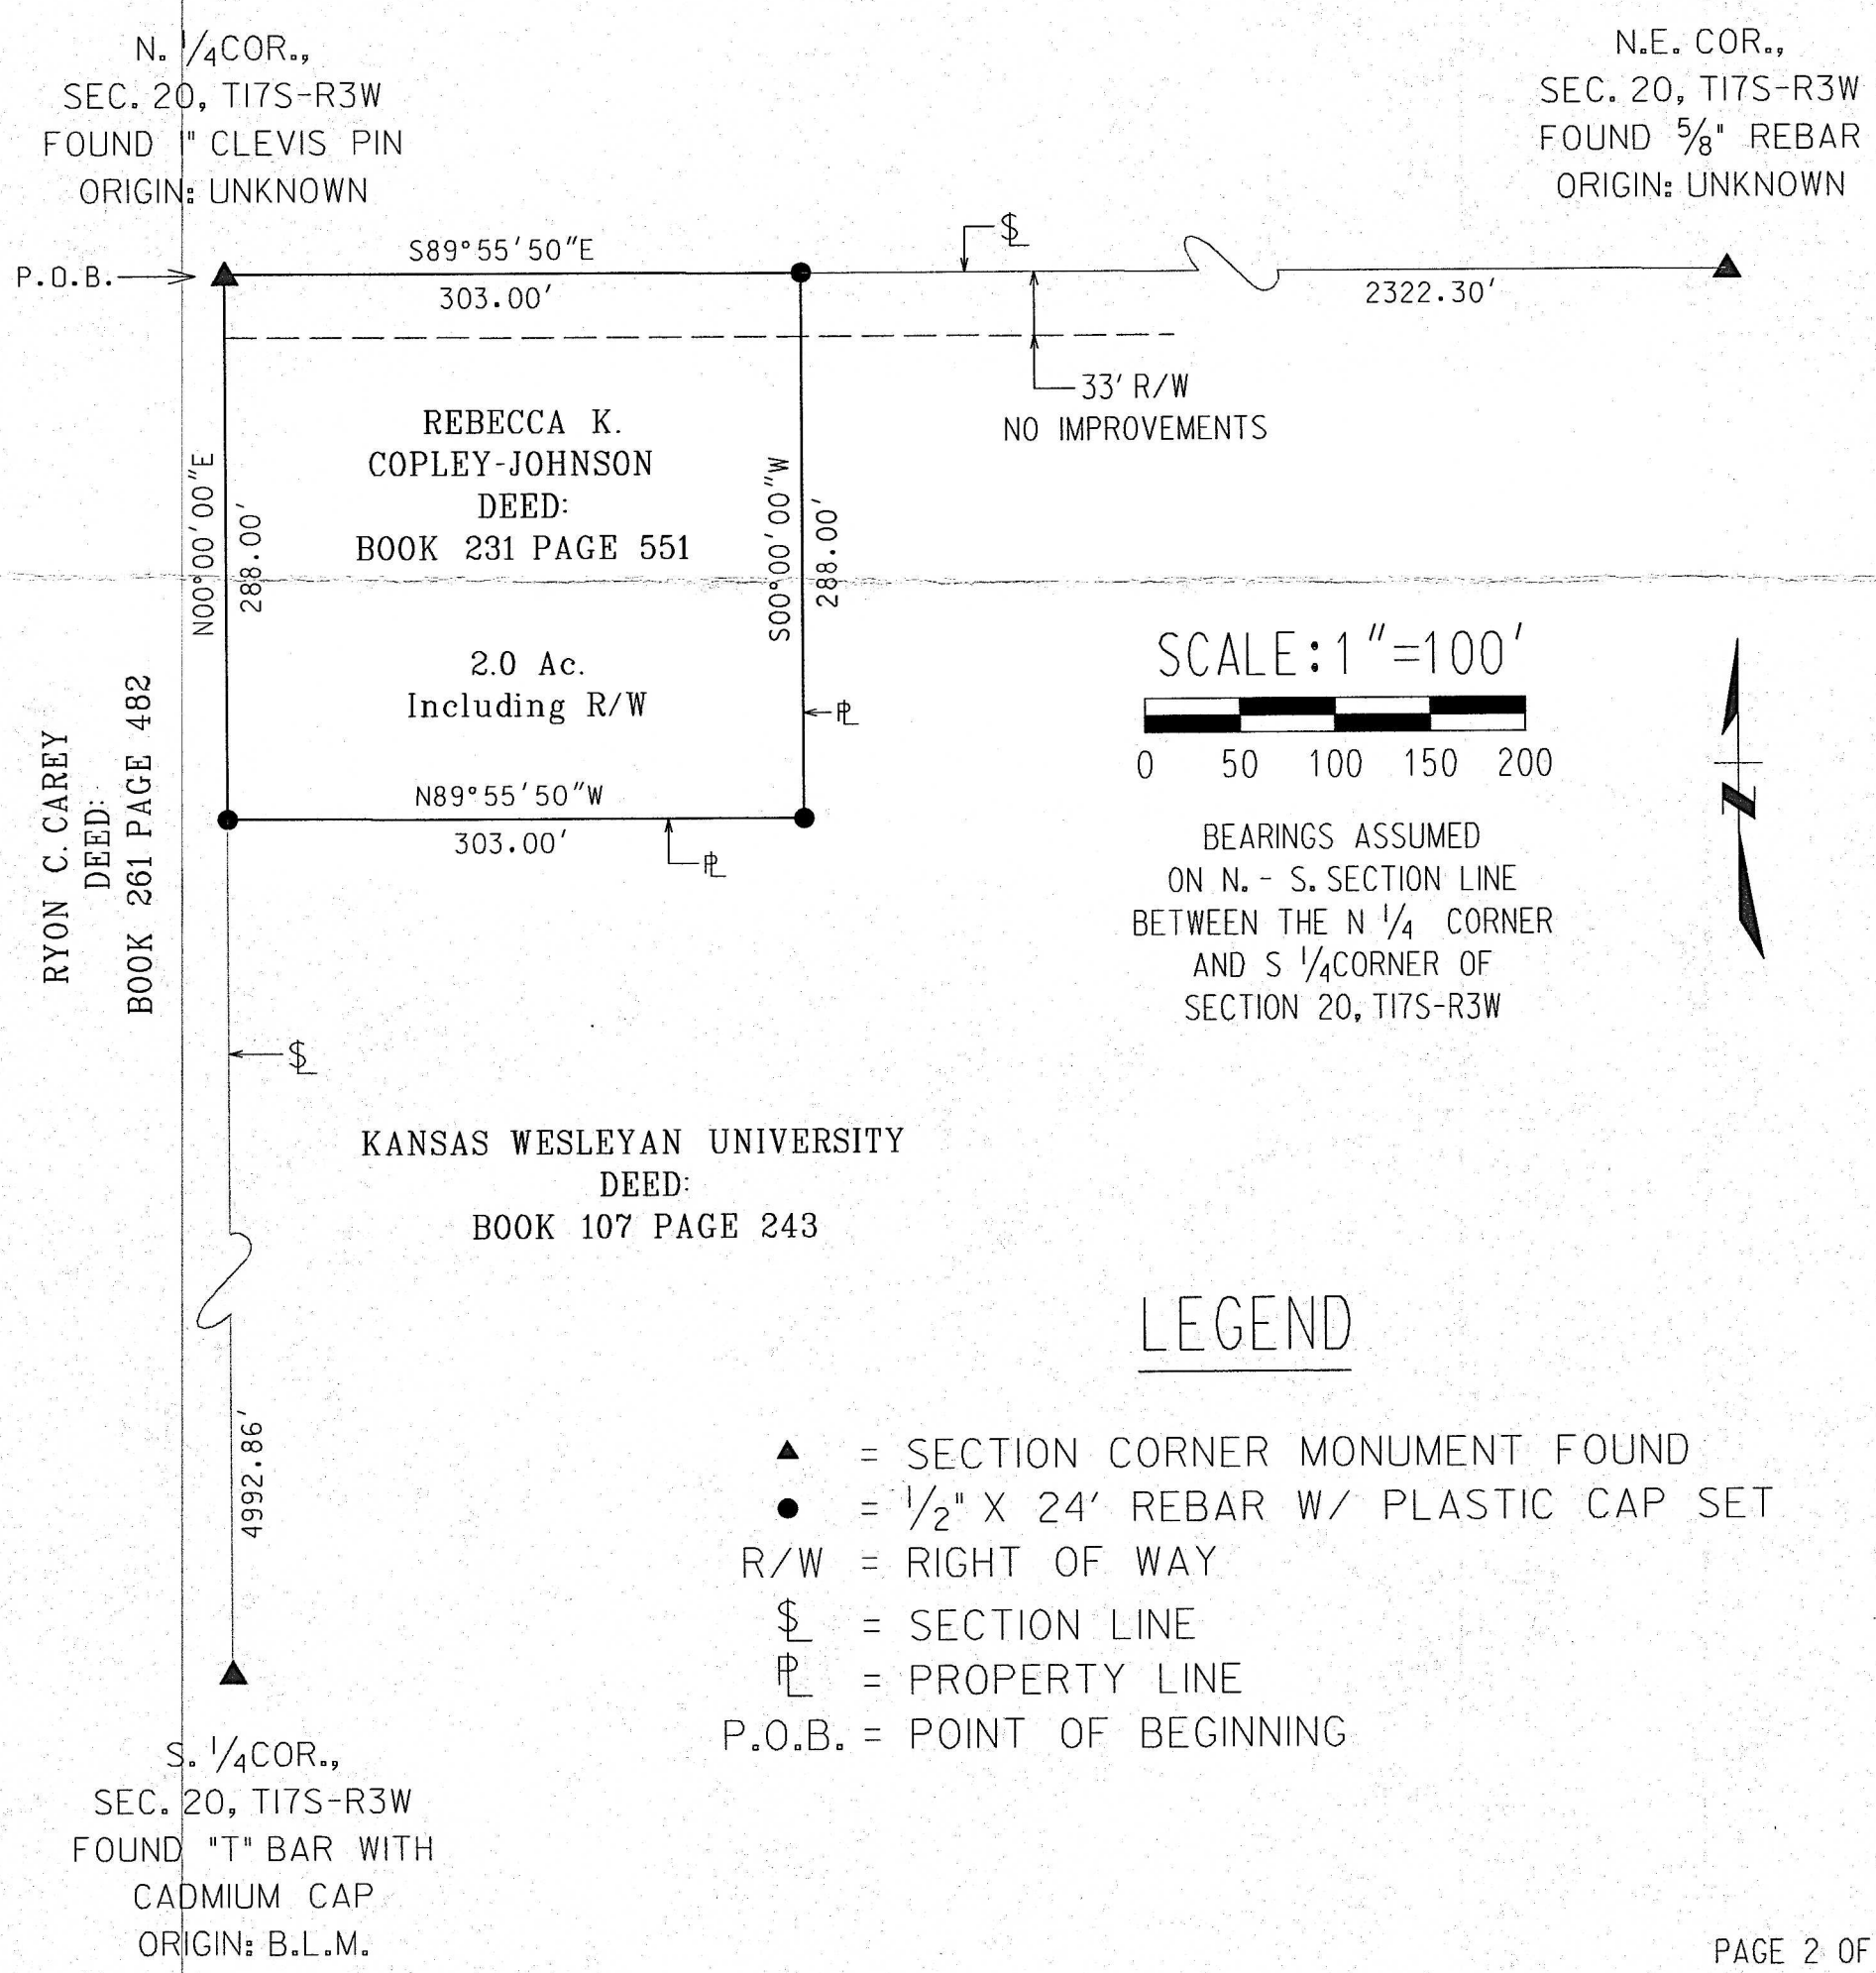

LEGEND

▲ = SECTION CORNER MONUMENT FOUND
● = 1/2" X 24' REBAR W/ PLASTIC CAP SET
R/W = RIGHT OF WAY
$ = SECTION LINE
PL = PROPERTY LINE
P.O.B. = POINT OF BEGINNING