


A SURVEY OF A TRACT OF LAND
IN THE SE¼ SECTION 20, T19S, R3W
MC PHERSON COUNTY, KANSAS

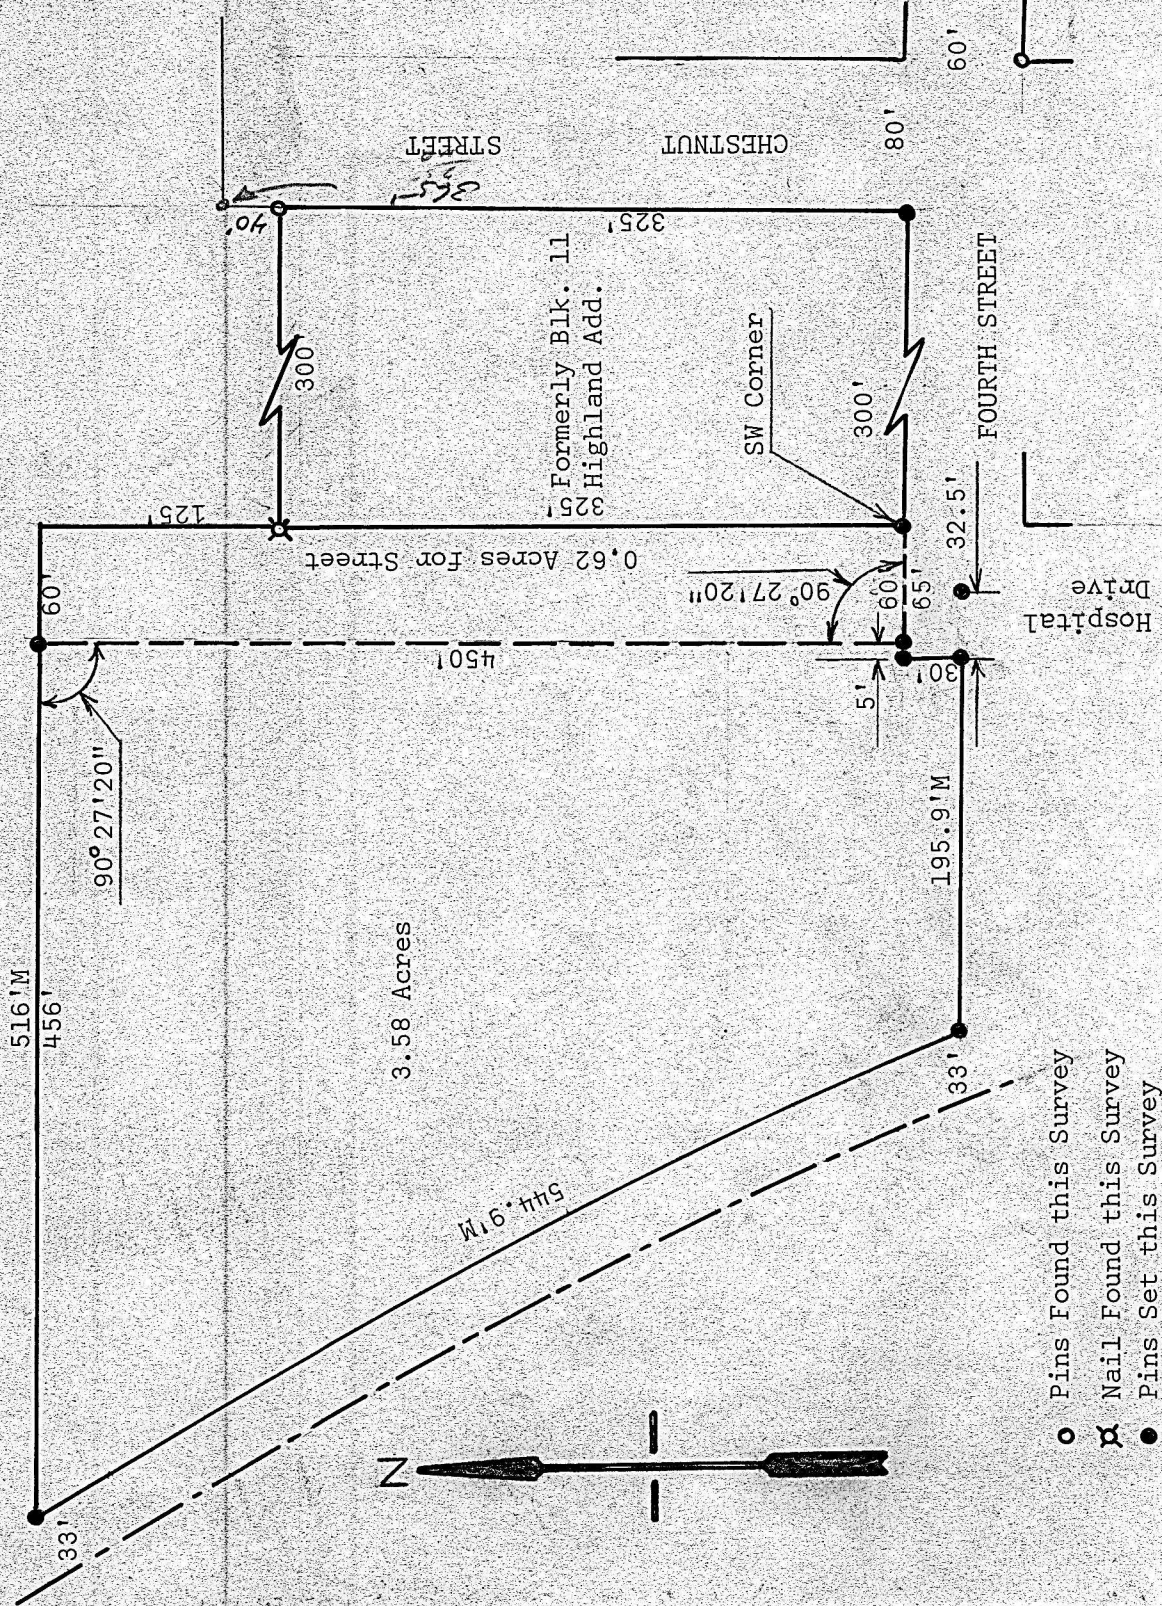

STATE OF KANSAS) SS
COUNTY OF MC PHERSON)

I, Melvin Ferguson, County Engineer of McPherson County, Kansas, do hereby certify that under my supervision a survey was made of a tract of land in the SE¼ of Section 20, T19S, R3W of the 6th P.M. and described as follows:
Beginning at the SW corner of formerly Block 11, Highland Addition to the City of McPherson, Kansas; thence North along the West side of said Block 11, 450.0 feet; thence West, interior angle 90° 27' 20", 516.0 feet to the Union Pacific Railroad right-of-way; thence Southerly along the right-of-way 544.9 feet more or less to a point of intersection with the center line of Fourth Street extended; thence East along said extended center line 195.9 feet; thence North 30.0 feet; thence East along the North side of Fourth street 65.0 feet to the place of beginning. Said tract of land contains 4.2 acres more or less and the above plat is a true exhibit of said survey as far as it is known to me.

Survey called for by Charles Williams
Signed this 3rd day of March, 1975

Melvin Ferguson
Melvin Ferguson, P.E.
County Engineer
McPherson County, Kansas 6772