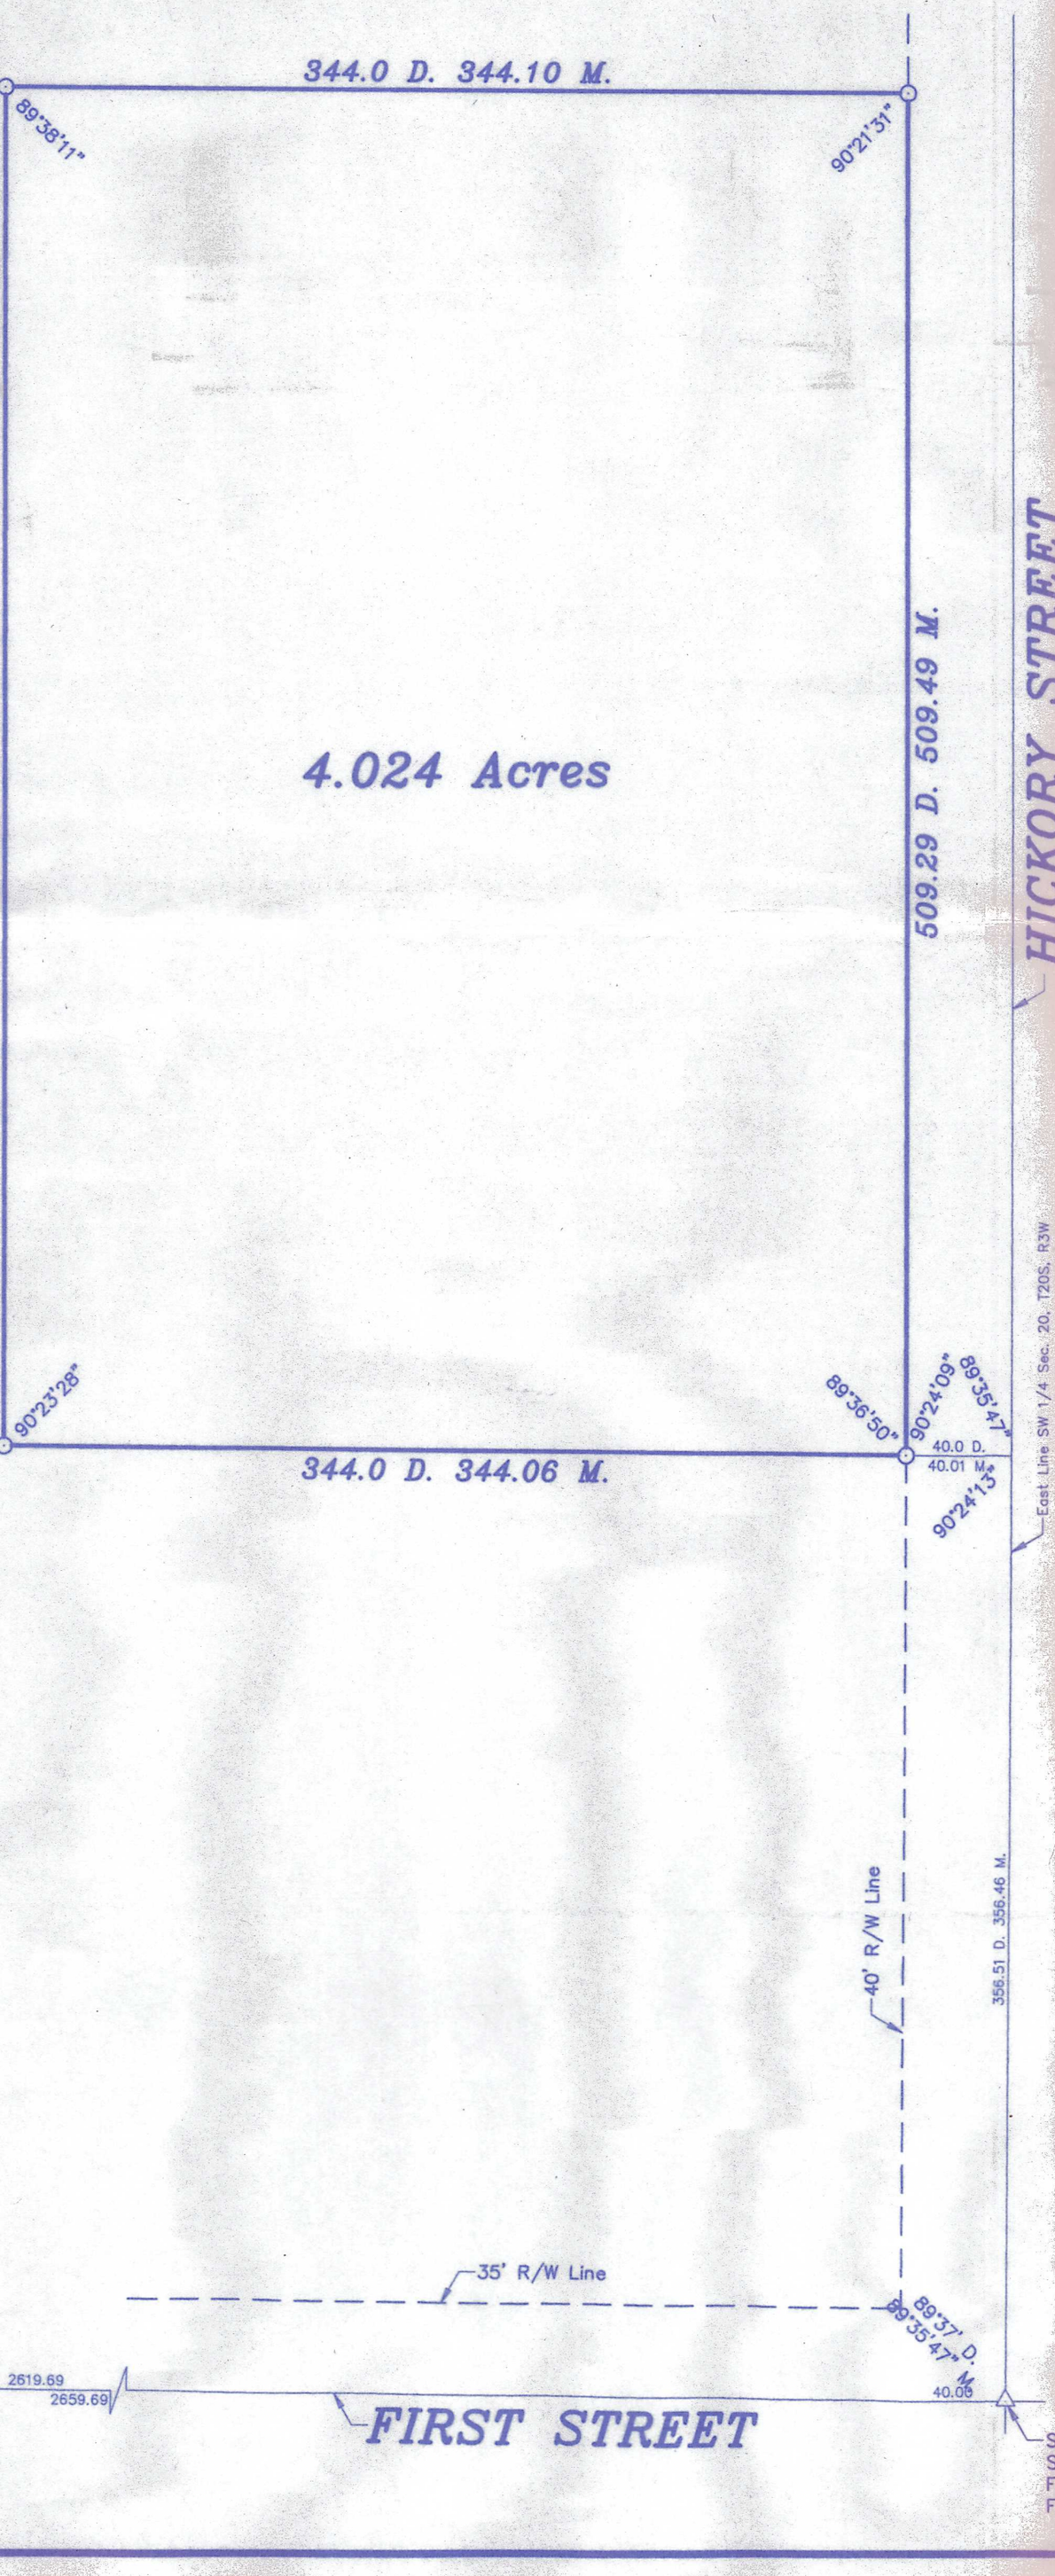

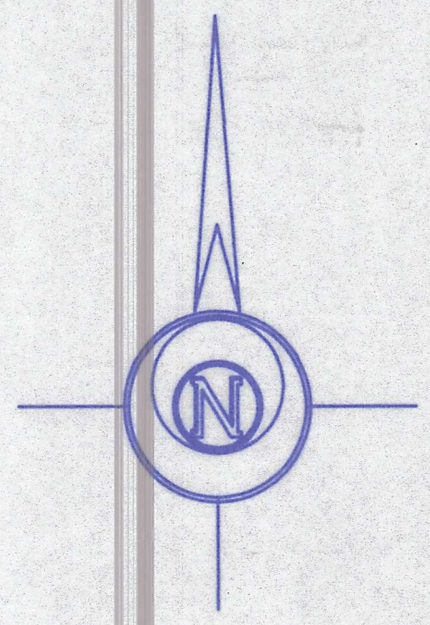

-60 0 60 120 180

LEGEND

△ – Sectional Monument Found
⊙ – Survey Monument Found
● – 5/8" x 24" Iron Rebar Set

A tract of land in the Southwest Quarter (SW 1/4) of Section Twenty (20), Township Nineteen (19) South, Range Three (3) West of Sixth Principal Meridian, described as follows:

Commencing at the Southeast corner of said Southwest Quarter, thence North along the East line of said Southwest Quarter for 356.51 feet; thence West parallel with the South line of said Quarter for 40 feet to the point of beginning; thence North parallel with the East line of said Southwest Quarter for 509.29 feet; thence West parallel with the South line of said Quarter for 344 feet; thence South for 509.29 feet; thence East for 344 feet to the point of beginning, McPherson County, Kansas.

SURVEYOR'S CERTIFICATE:

I hereby certify this plat to be a true, correct and complete representation of the property described hereon, as surveyed under my supervision, this 27th day of January, 1997.

Daniel E. Garber RLS #683

DANIEL E. GARBER REGISTERED 683 KANSAS LAND SURVEYOR

J & M LEASING, L.L.C.

GARBER SURVEYING SERVICE, P.A.

GSS
423 WEST FIRST AVENUE
HUTCHINSON, KANSAS 67501
Ph. 316-665-7032 Fax 316-663-7401

A PORTION OF THE SW 1/4 SECTION 20, T19S, R3W

Drawn By: MGN	Checked By: DEG
Scale: 1" = 60'	Job No.: G96-1061
Date: 01/27/96	Sheet 1 of 1 Sheets