A SURVEY IN THE S/W 1/4, SECTION 26, T21S, R2W 6TH P.M.
McPHERSONCOUNTY, KANSAS

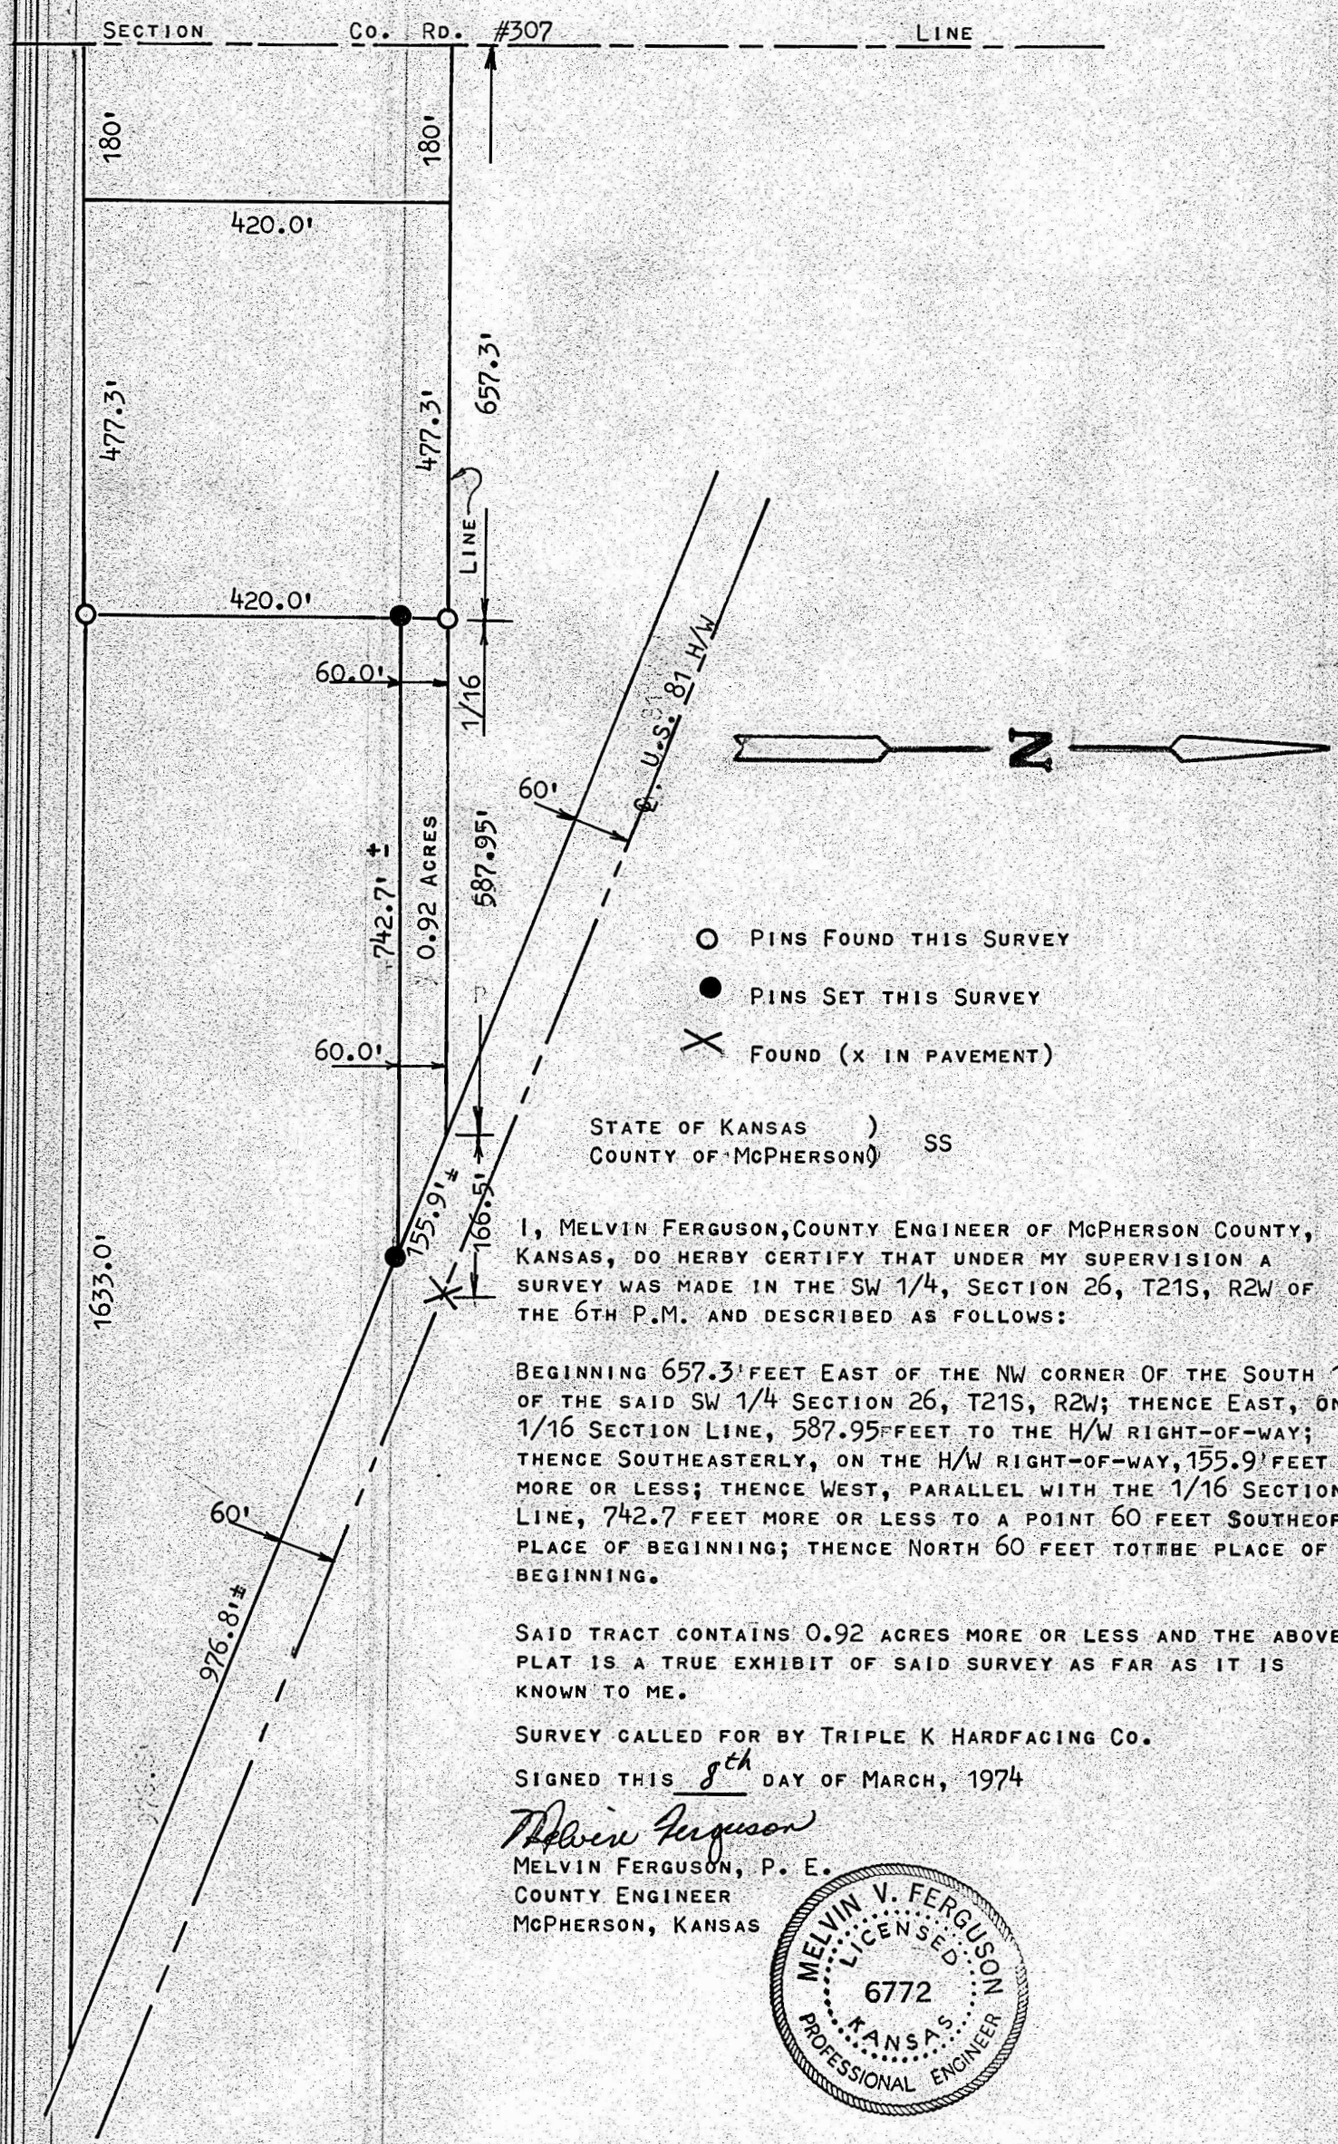

STATE OF KANSAS)
COUNTY OF McPHERSON) SS

I, MELVIN FERGUSON, COUNTY ENGINEER OF McPHERSON COUNTY, KANSAS, DO HERBY CERTIFY THAT UNDER MY SUPERVISION A SURVEY WAS MADE IN THE SW 1/4, SECTION 26, T21S, R2W OF THE 6TH P.M. AND DESCRIBED AS FOLLOWS:

BEGINNING 657.3' FEET EAST OF THE NW CORNER OF THE SOUTH 1/2 OF THE SAID SW 1/4 SECTION 26, T21S, R2W; THENCE EAST, ON 1/16 SECTION LINE, 587.95' FEET TO THE H/W RIGHT-OF-WAY; THENCE SOUTHEASTERLY, ON THE H/W RIGHT-OF-WAY, 155.9' FEET MORE OR LESS; THENCE WEST, PARALLEL WITH THE 1/16 SECTION LINE, 742.7 FEET MORE OR LESS TO A POINT 60 FEET SOUTHEOF THE PLACE OF BEGINNING; THENCE NORTH 60 FEET TOTHE PLACE OF BEGINNING.

SAID TRACT CONTAINS 0.92 ACRES MORE OR LESS AND THE ABOVE PLAT IS A TRUE EXHIBIT OF SAID SURVEY AS FAR AS IT IS KNOWN TO ME.

SURVEY CALLED FOR BY TRIPLE K HARDFACING CO.

SIGNED THIS 8th DAY OF MARCH, 1974

Melvin Ferguson

MELVIN FERGUSON, P. E.
COUNTY ENGINEER
McPHERSON, KANSAS

MELVIN V. FERGUSON
LICENSED
6772
KANSAS
PROFESSIONAL ENGINEER

MICROFILM