Mc PHERSON CEMETERY. SECTION 1.

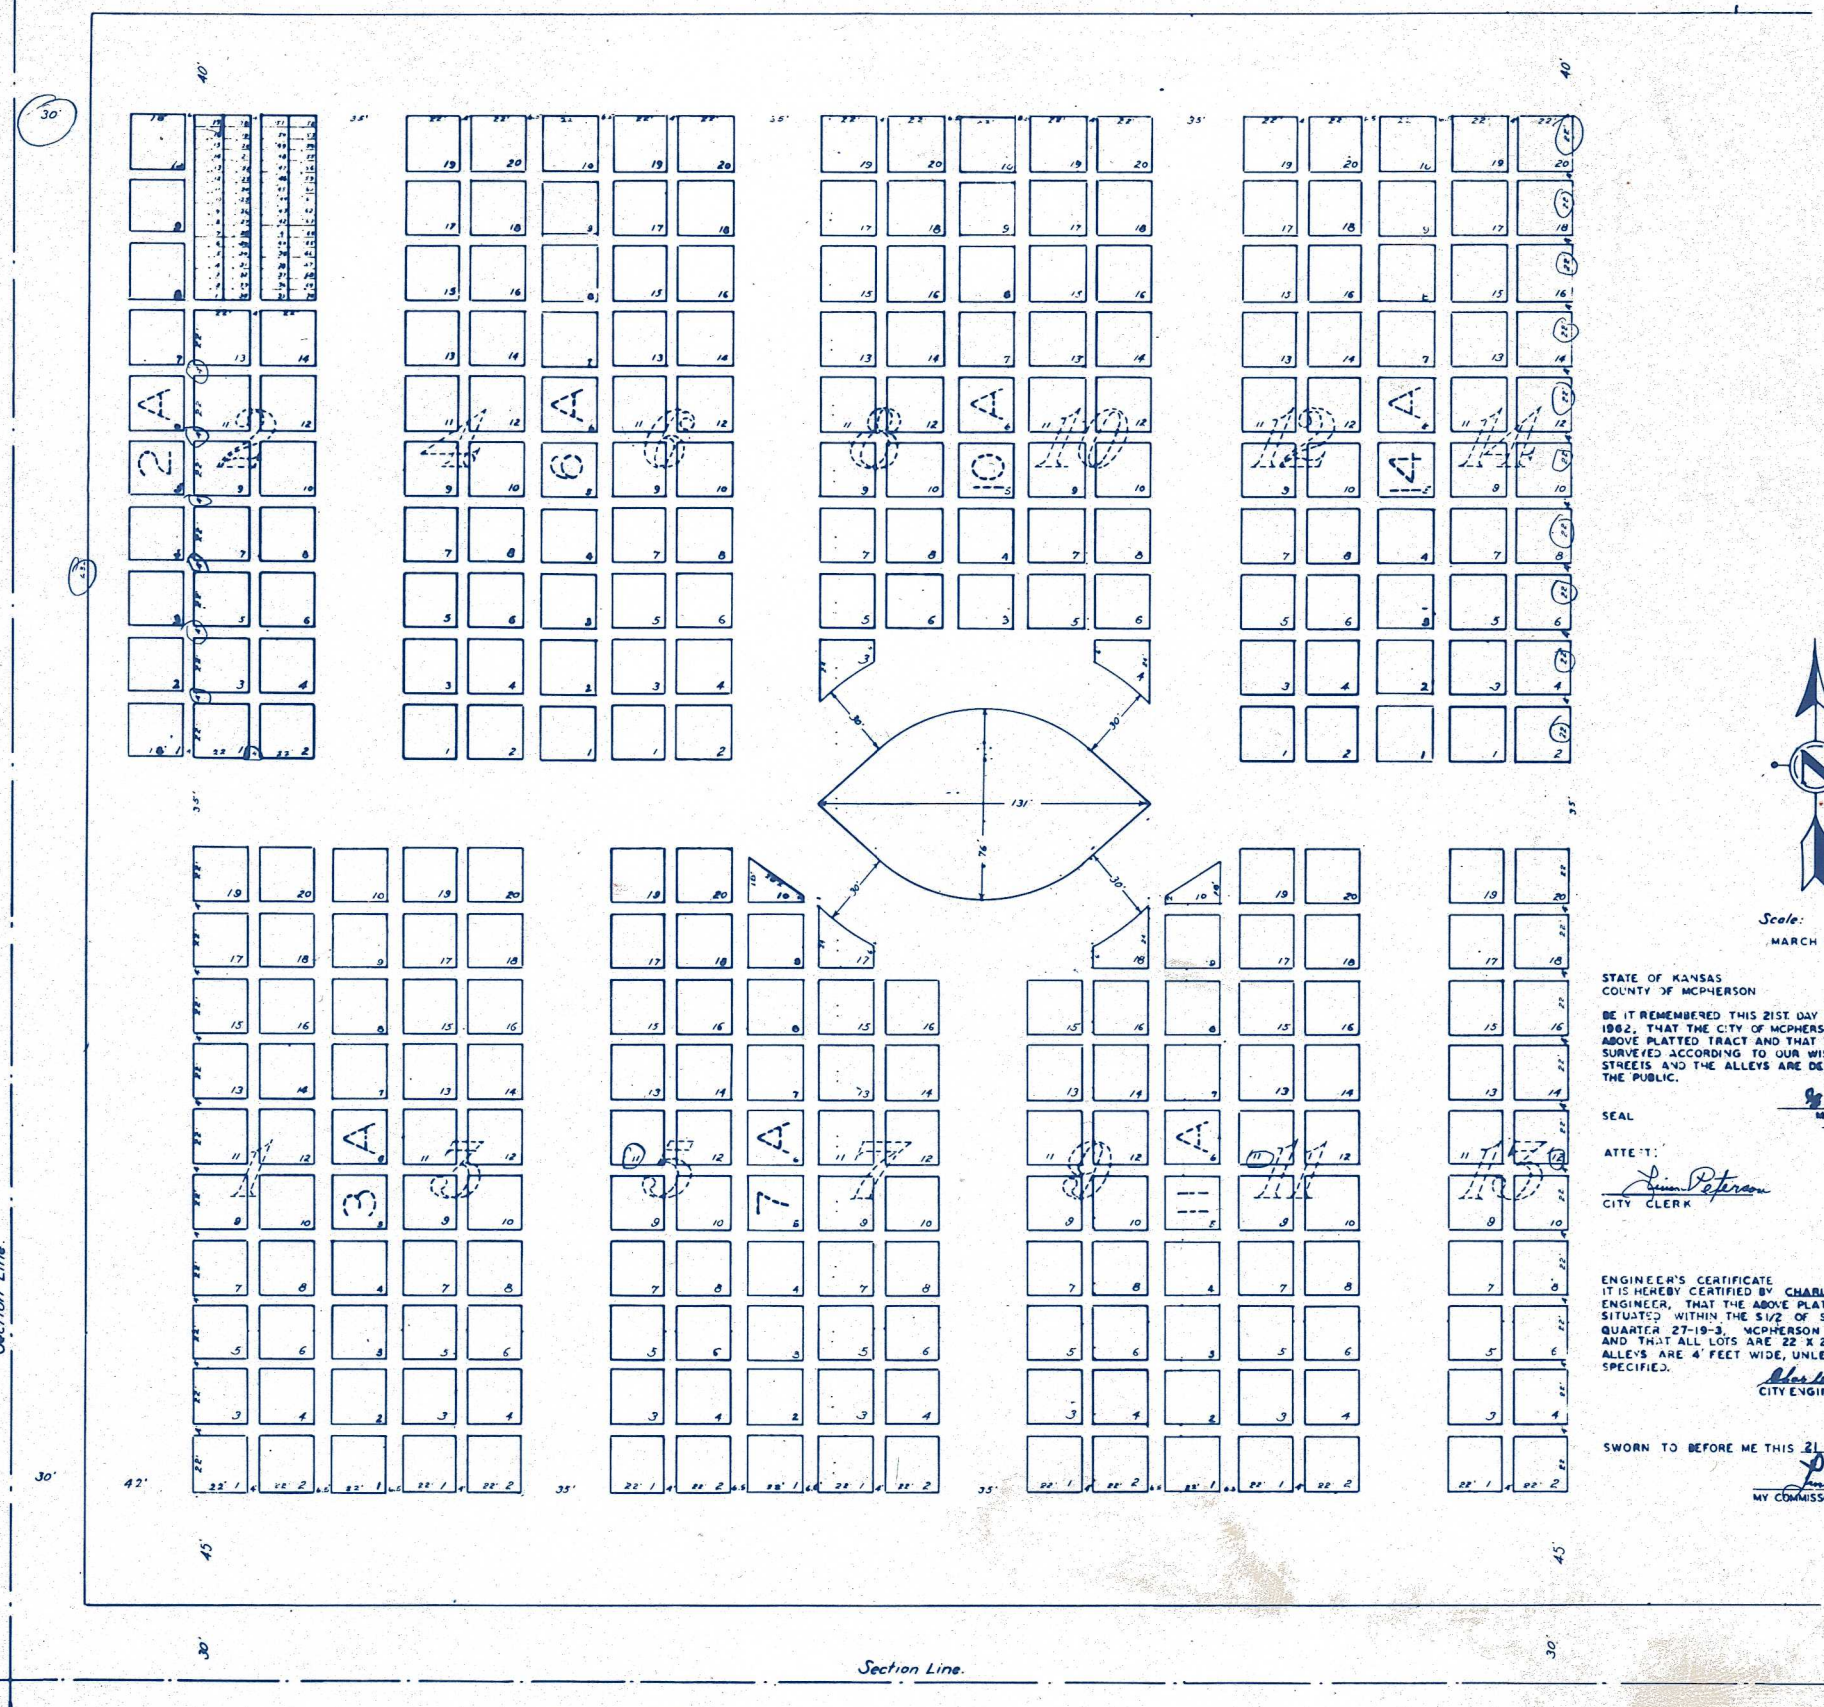

STATE OF KANSAS
COUNTY OF McPHERSON

BE IT REMEMBERED THIS 21ST DAY OF MAY, IN THE YEAR 1962, THAT THE CITY OF McPHERSON IS THE OWNER OF THE ABOVE PLATTED TRACT AND THAT THE SAME HAS BEEN SURVEYED ACCORDING TO OUR WISH AND DESIRES. THE STREETS AND THE ALLEYS ARE DEDICATED TO THE USE OF THE PUBLIC.

SEAL

G. F. Dixon
MAYOR

ATTEST:

Lynn Peterson
CITY CLERK

ENGINEER'S CERTIFICATE 5-21-62
IT IS HEREBY CERTIFIED BY CHARLES STACY CITY ENGINEER, THAT THE ABOVE PLATTED TRACT IS SITUATED WITHIN THE S1/2 OF S1/2 OF SOUTHWEST QUARTER 27-19-3, McPHERSON COUNTY, KANSAS, AND THAT ALL LOTS ARE 22' X 22 FEET AND ALL ALLEYS ARE 4' FEET WIDE, UNLESS OTHERWISE SPECIFIED.

Charles Stacy
CITY ENGINEER

SWORN TO BEFORE ME THIS 21 DAY OF MAY 1962.

Lynn Peterson
MY COMMISSION EXPIRES MAY 25, 1964.

T-19-S
R-3-W
Sec. 27
W 1/2 SW 1/4

MICROFILM

Original

Filed for record this 7 day of sept. 62
at 2 o'clock ___ m. and duly recorded in Book ___ page ___
Maude Hill
Register of Deeds