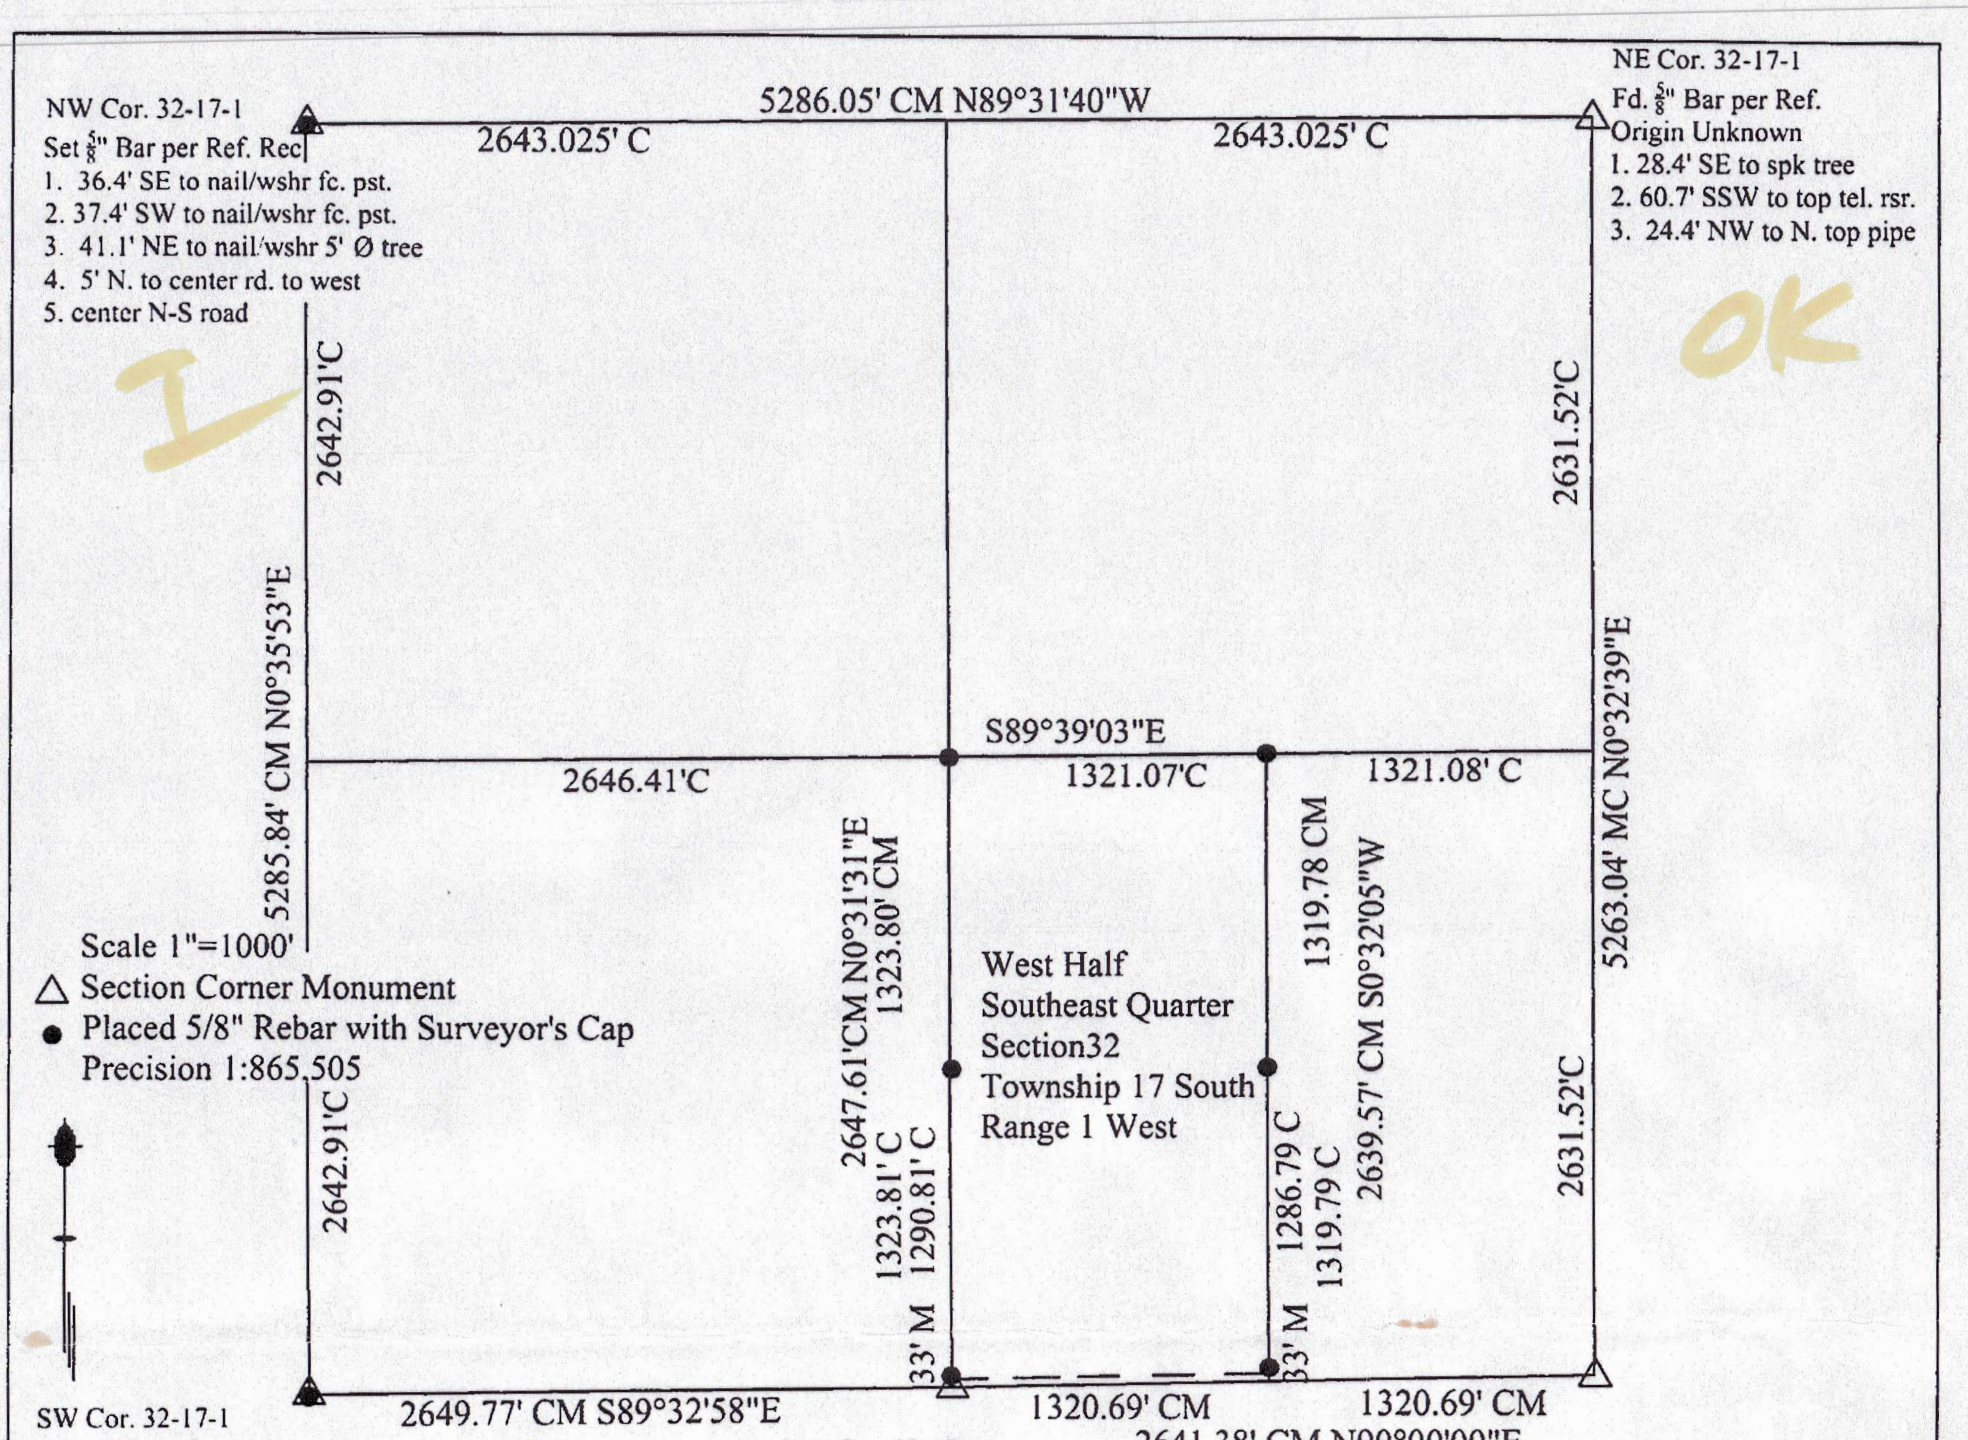

Client: Wayne Everhart, Box 141, Canton, KS 620-654-6005

Legal Description: The West Half of the Southeast Quarter of Section 32, Township 17 South, Range 1 West of the 6th P.M. containing 80.16 acres more or less, subject to road right of way easement along the South 33 feet thereof and any other easements of record.

I, the undersigned, do hereby certify that I am a registered land surveyor in the State of Kansas, with experience and proficiency in land surveying; that the heretofore described property was surveyed and subdivided by me, on April 19, 2006; and that all of the monuments shown herein actually exist and their positions are correctly shown to the best of my knowledge and belief. Survey was made as per client request and no title work has been provided to the surveyor. The number and extent of easements and or right-of way of record affecting said property has not been addressed by this survey.
If the seal on this plat is Not in blue ink and the signature on the Surveyor's Certificate and across the seal is not in blue ink, then this is a copy of the original and COULD contain alterations.
Melanie L. Thrower, Land Surveyor No. 1297

MELANIE L. THROWER
LICENSED
4-19-06
LS-1297
KANSAS
LAND SURVEYOR