A SURVEY OF A TRACT OF LAND
SE1/4 SECTION 32, T19S R3W
MCPHERSON COUNTY, KANSAS

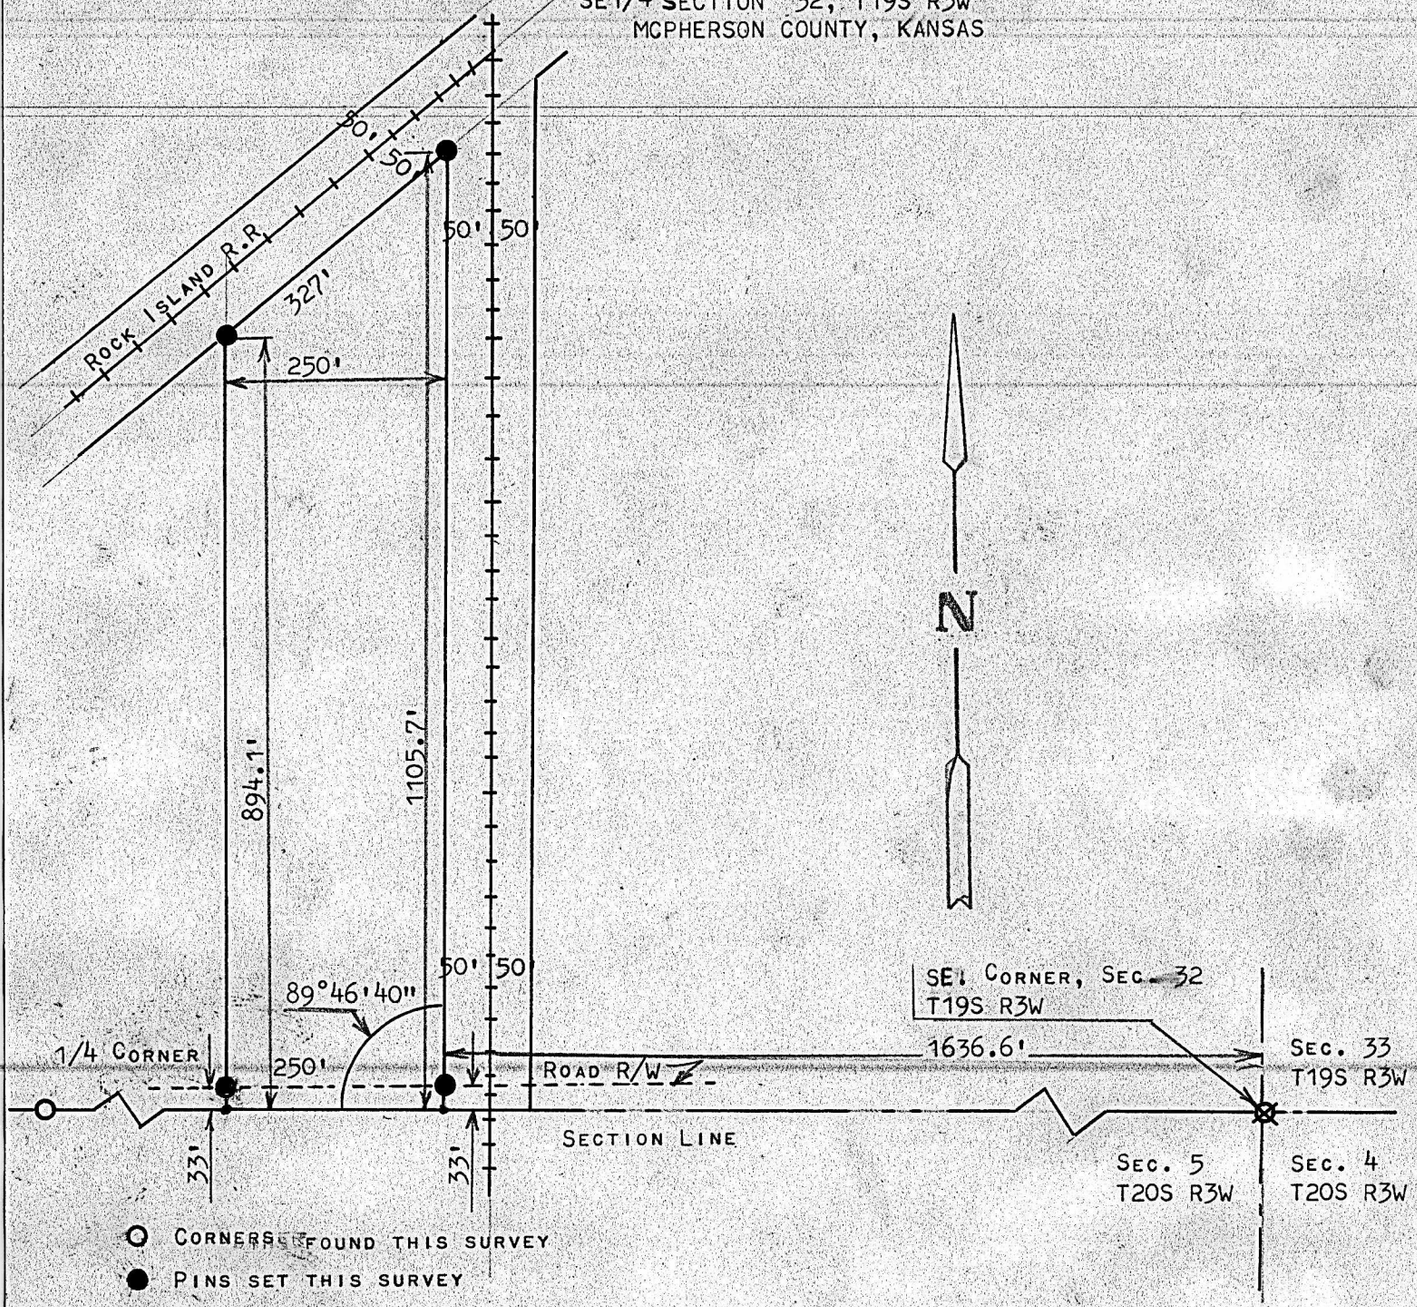

○ CORNERS FOUND THIS SURVEY

● PINS SET THIS SURVEY

STATE OF KANSAS)
COUNTY OF MCPHERSON) SS

I, FRANCIS RANKIN, PROFESSIONAL ENGINEER OF THE STATE OF KANSAS DO HEREBY CERTIFY THAT UNDER MY SUPERVISION A SURVEY WAS MADE OF A TRACT OF LAND IN THE SE1/4, SECTION 32, T19S R3W OF THE 6TH. P.M. AND DESCRIBED AS FOLLOWS:

BEGINNING 1636.6 FEET WEST OF THE SE CORNER OF SAID SECTION 32, T19S R3W; THENCE NORTH ALONG THE WEST RIGHT OF WAY LINE OF THE MISSOURI PACIFIC RAIL ROAD, 1105.7 FEET, AND TO THE SOUTH RIGHT OF WAY LINE OF THE ROCK ISLAND RAIL ROAD; THENCE SOUTHWESRTERLY ALONG THE SOUTH RIGHT OF WAY LINE OF THE ROCK ISLAND RAIL ROAD 327 FEET; THENCE SOUTH PARALLEL WITH THE MISSOURI PACIFIC RAILROAD 894.1 FEET, AND TO THE SECTION LINE; THENCE EAST ON SECTION LINE 250 FEET, TO PLACE OF BEGINNING, SAID TACT OF LAND CONTAINS 5.7 ACRES MORE OR LESS, AND THAT THE ACCOMPANYING PALT IS A TRUE EXHIBIT OF SAID SURVEY AS FAR AS IT IS KNOWN TO ME.

SURVEY CALLED FOR BY JOHNSON (ATTY.)

SIGNED THIS 6 DAY OF MARCH, 1968

Francis Rankin

FRANCIS RANKIN
PROFESSIONAL ENGINEER
MCPHERSON, KANSAS

F. R. RANKIN
LICENSED
799
KANSAS
PROFESSIONAL ENGINEER

MICROFILMED