
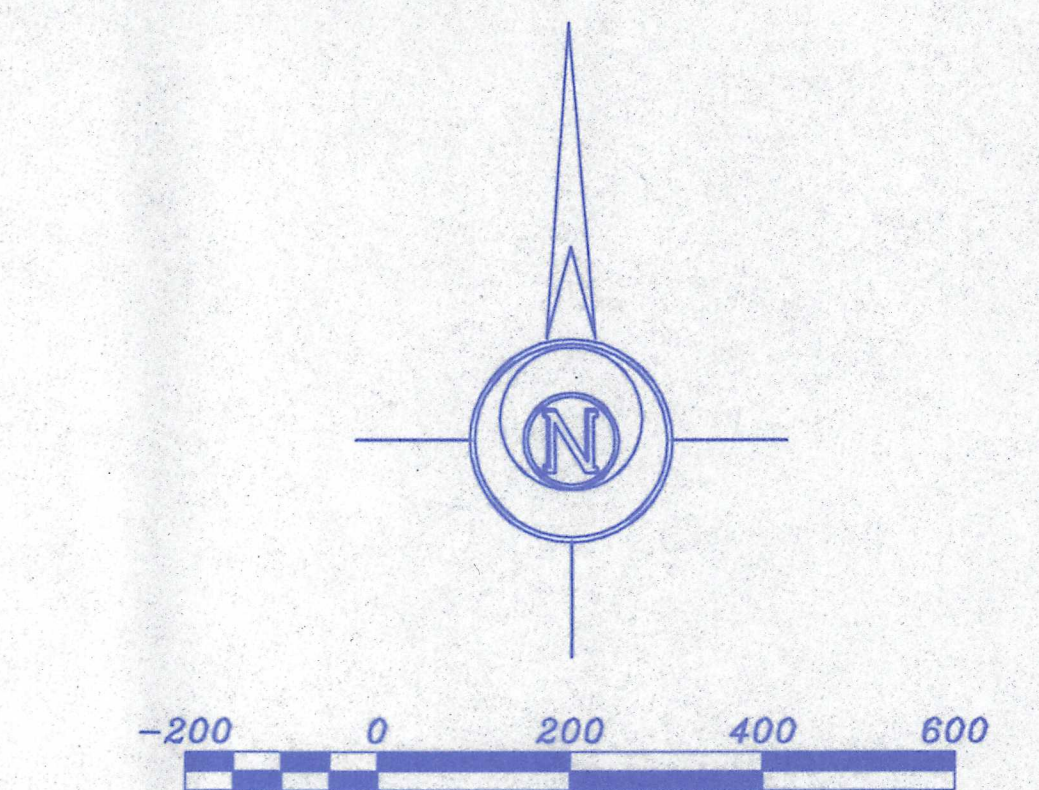


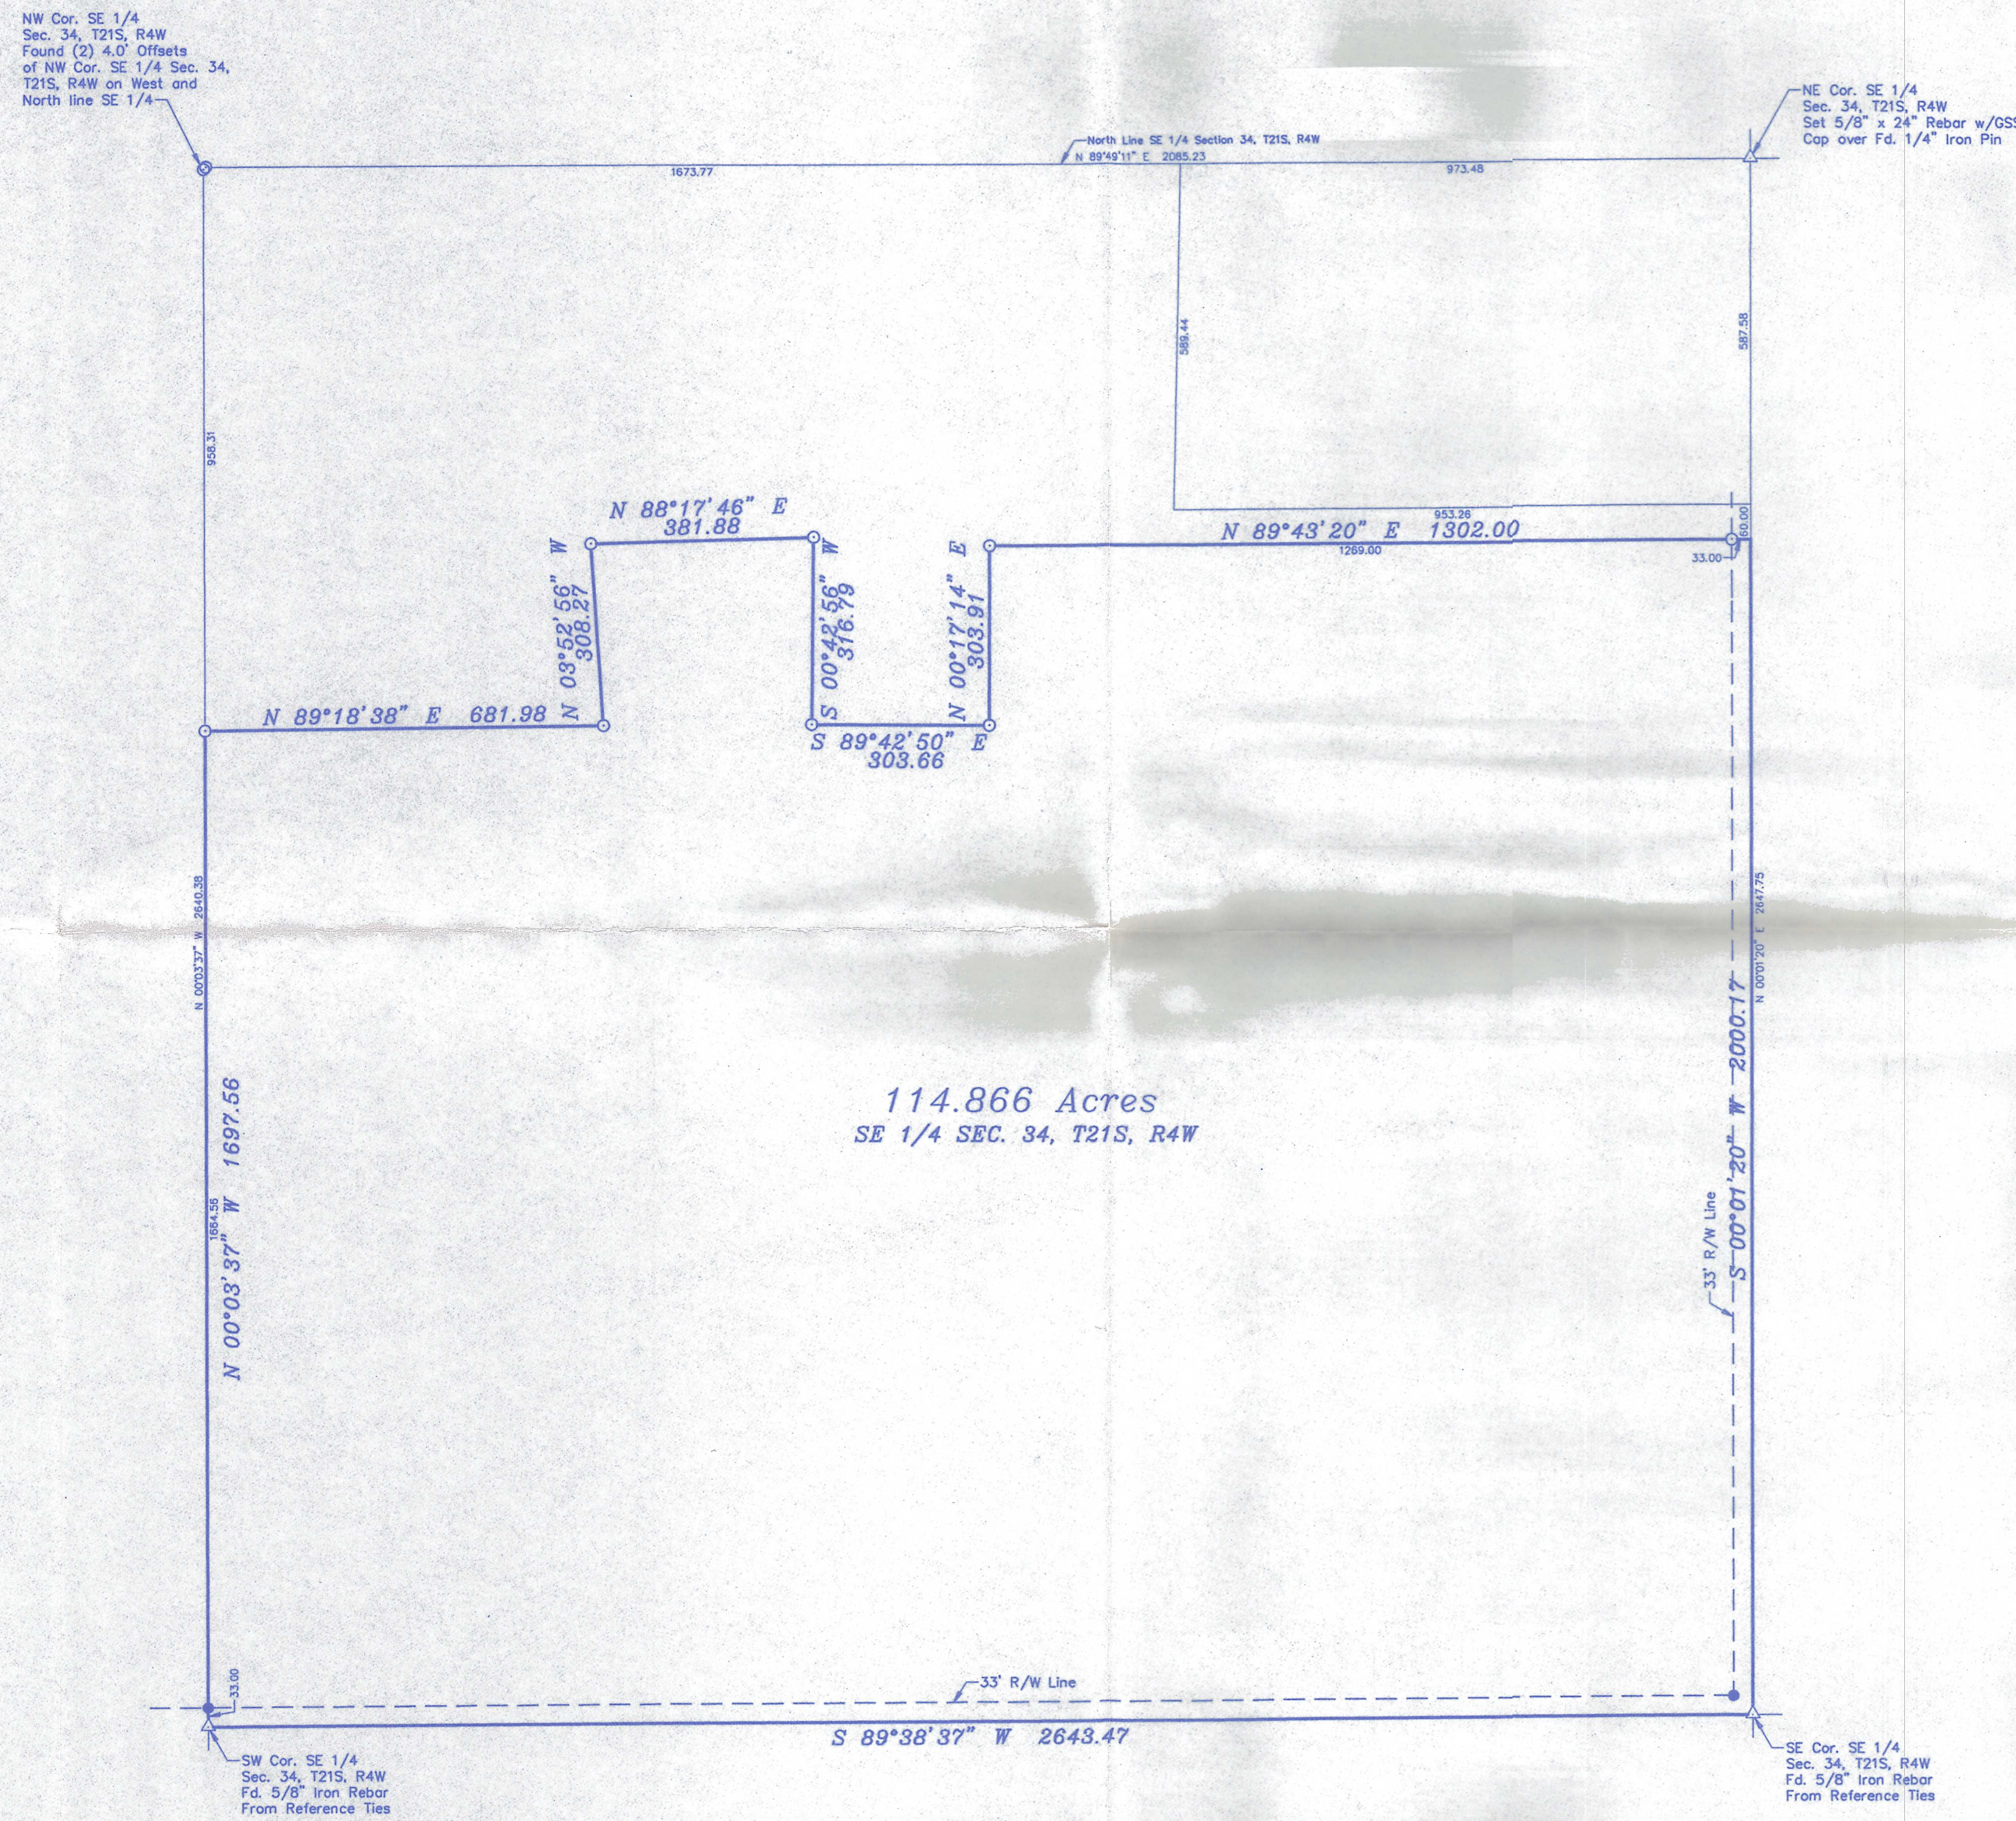

LEGEND

X - Sectional Monument Found
• - 5/8" x 24" Iron Rebar Set
P.S. - Previous Survey

DESCRIPTION:

A portion of the Southeast Quarter of Section 34, Township 21 South, Range 4 West of the 6th Principal Meridian, McPherson County, Kansas described as follows:

Beginning at the Southeast corner of said Southeast Quarter; thence South 89°38'37" West (basis of bearings is assumed) along the South line of said Southeast Quarter 2643.47 feet to the Southwest corner of said Southeast Quarter; thence North 00°03'37" West along the West line of said Southeast Quarter 1697.56 feet to a point 958.31 feet South of the Northwest corner of said Southeast Quarter; thence North 89°18'38" East 681.98 feet; thence North 03°52'56" West 308.27 feet; thence North 88°17'46" East 381.88 feet; thence South 00°42'56" West 316.79 feet; thence South 89°42'50" East 303.66 feet; thence North 00°17'14" East 303.91 feet; thence North 89°43'20" East 1302.00 feet to the East line of said Southeast Quarter, said point being 647.58 feet South of the Northeast corner of said Southeast Quarter; thence South 00°01'20" West along the East line of said Southeast Quarter 2000.17 feet to the point of beginning containing 114.866 Acres, subject to a road right-of-way easement across the East and South 33.00 feet thereof and any other easements of record.

SURVEYOR'S CERTIFICATE:

I hereby certify this plat to be a true, correct and complete representation of the property described hereon, as surveyed under my supervision, this 18th day of December, 2000.

Lloyd P. Dorzweiler
LLOYD P. DORZWEILER, L.L.S.
LS-886
KANSAS
LAND SURVEYOR
Lloyd P. Dorzweiler RLS

Date Of Field Work: August 24, 2000

TRIPLE K AUCTION & REAL ESTATE

CARBER SURVEYING SERVICE, P.A.

CSS 423 WEST FIRST AVENUE
HUTCHINSON, KANSAS 67501
Ph. 316-686-7082 Fax 316-683-7401

A PORTION OF SE 1/4
SEC. 34, T21S, R4W

12/18/2000	Edited Section Cor. Note	AL	LPD	Drawn By: AL	Checked By: LPD
				Scale: 1"=200'	Job No.: 02000-804
DATE	REVISION	BY	APPROV	Date: 08/31/2000	Sheet 1 of 1 Sheets