A SURVEY IN CASSELL ADDITION

McPHERSON, KANSAS

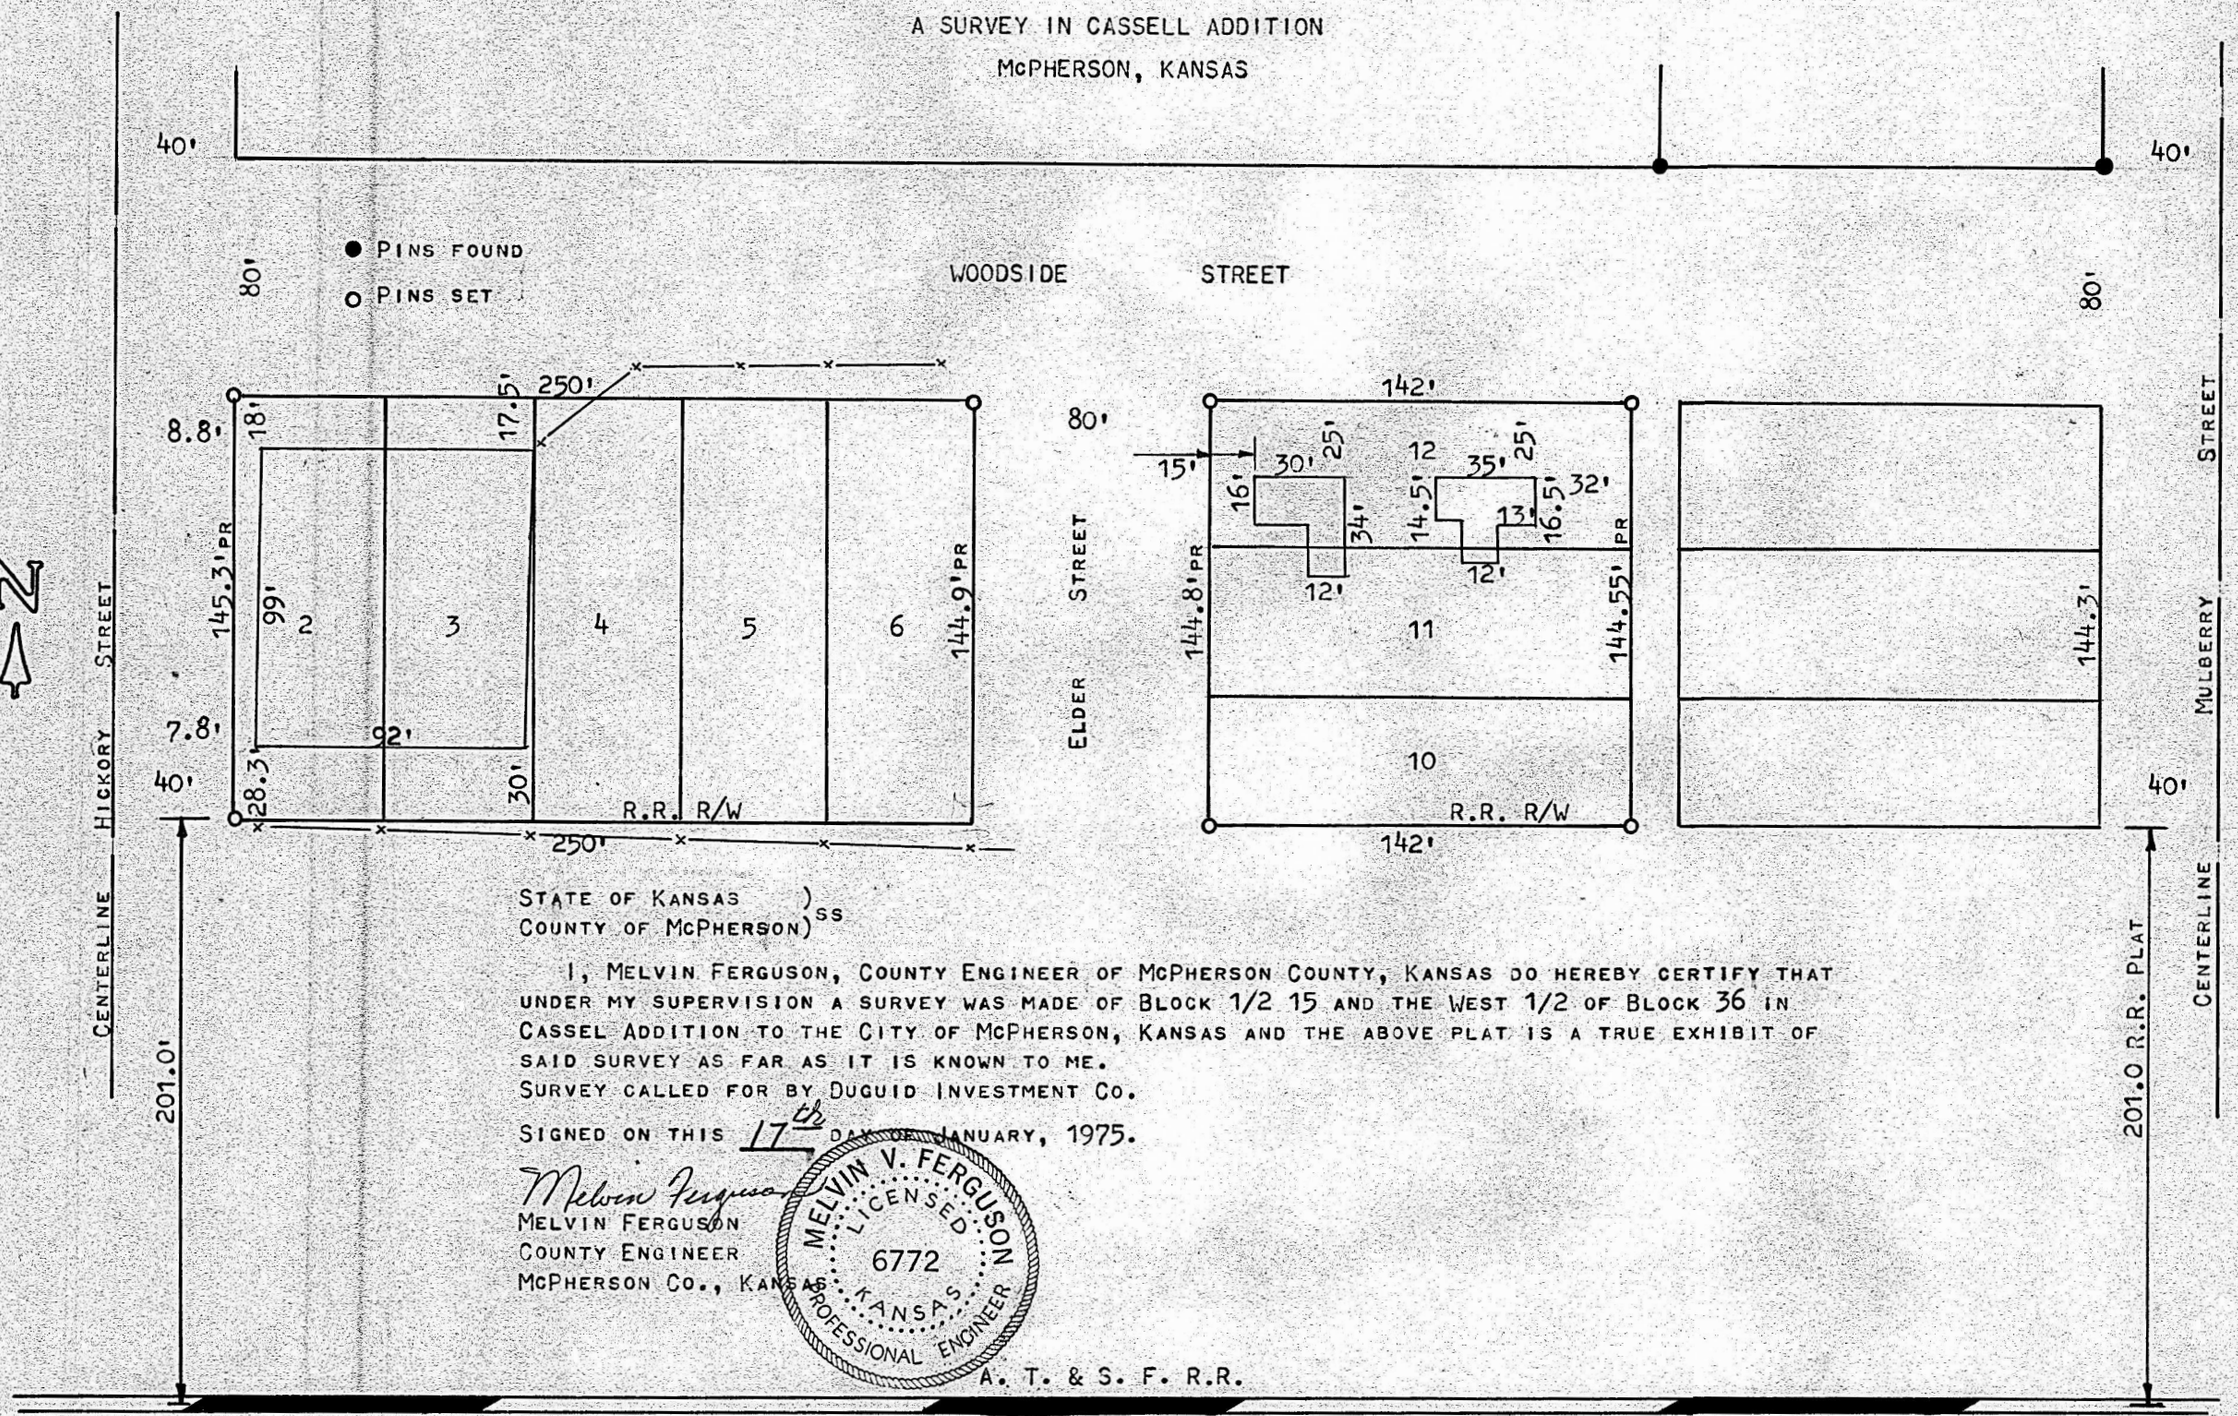

STATE OF KANSAS)
COUNTY OF McPHERSON) SS

I, MELVIN FERGUSON, COUNTY ENGINEER OF McPHERSON COUNTY, KANSAS DO HEREBY CERTIFY THAT UNDER MY SUPERVISION A SURVEY WAS MADE OF BLOCK 1/2 15 AND THE WEST 1/2 OF BLOCK 36 IN CASSEL ADDITION TO THE CITY OF McPHERSON, KANSAS AND THE ABOVE PLAT IS A TRUE EXHIBIT OF SAID SURVEY AS FAR AS IT IS KNOWN TO ME.

SURVEY CALLED FOR BY DUGUID INVESTMENT CO.

SIGNED ON THIS 17th DAY OF JANUARY, 1975.

Melvin Ferguson

MELVIN FERGUSON
COUNTY ENGINEER
McPHERSON CO., KANSAS

MELVIN V. FERGUSON LICENSED 6772 KANSAS PROFESSIONAL ENGINEER

A. T. & S. F. R.R.

MICROFILM