Plat of Survey

Heller Boundary Surveys, William B. Heller, P.L.S. 1202, Cell Ph: 620-245-8023, 406 N. Kansas Ave., Canton, KS 67428

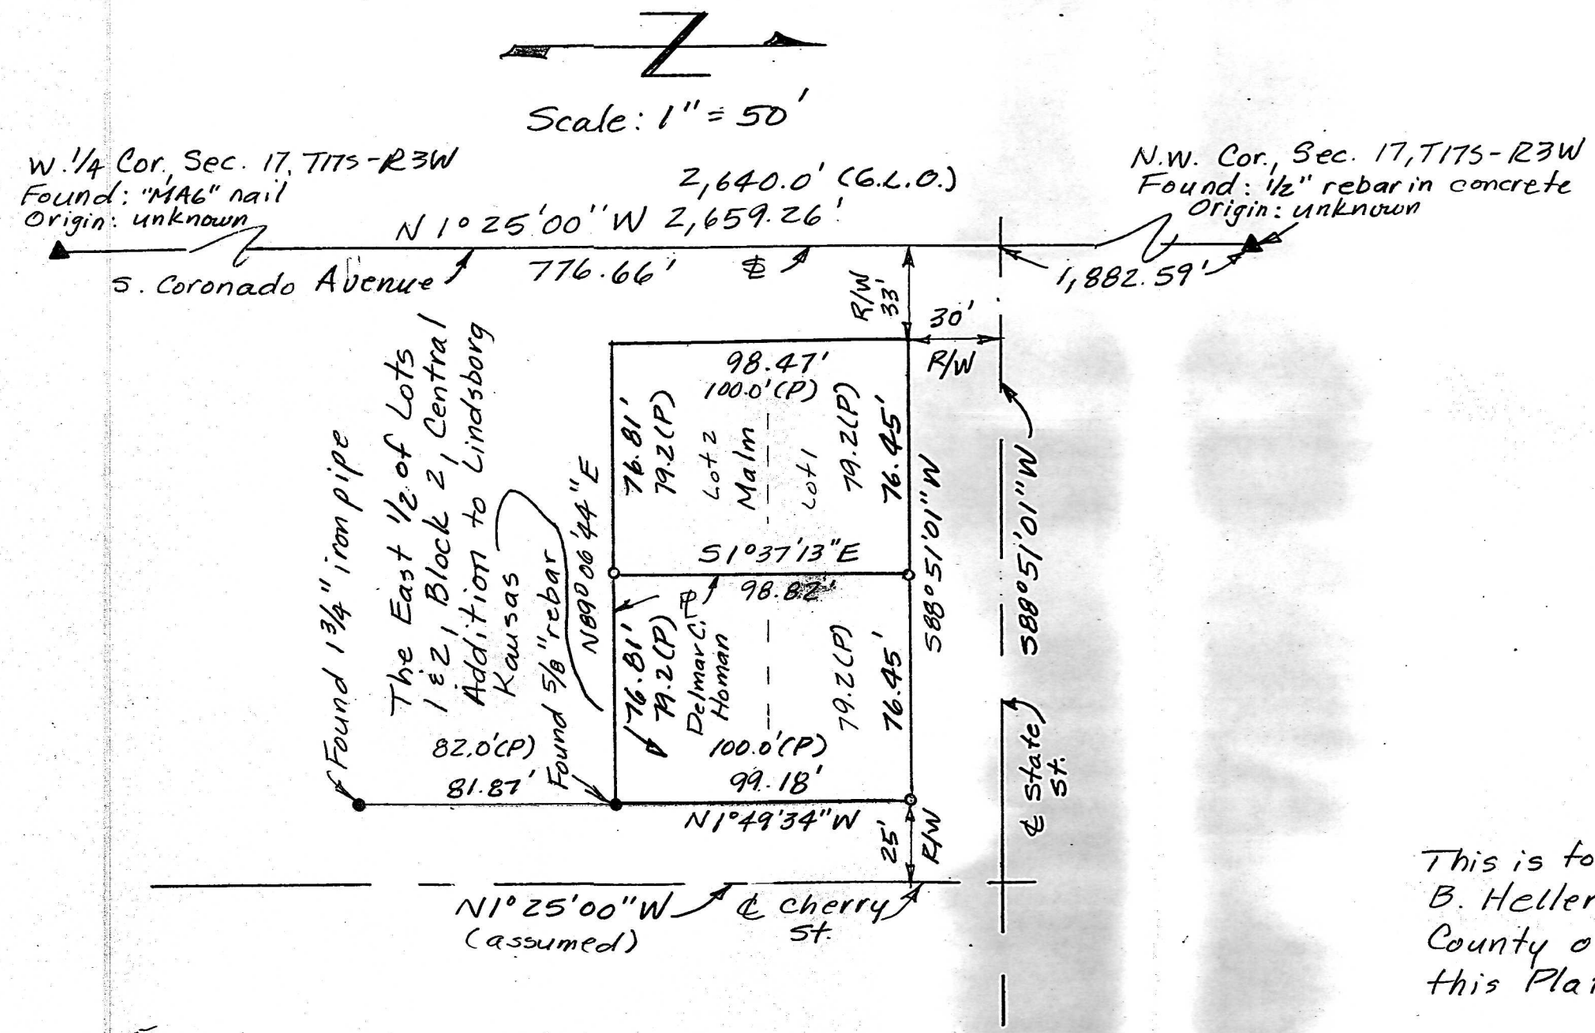

Legend

▲ = Section Corner Found
● = Property Pin Found
○ = Property Pin Set
℄ = Section Line
PL = Property Line
G.L.O. = General Land Office
R/W = Public Road Right of Way
(P) = Previous Survey & Plat

Certificate of Survey

This is to certify and acknowledge that I, William B. Heller, a registered land surveyor in The County of McPherson, state of Kansas, surveyed this Plat of Survey.

WILLIAM B. HELLER LICENSED LS-1202 6-21-2018 KANSAS LAND SURVEYOR

William B. Heller

For: Lindsborg Realty
c/o Bill Gusenius
P.O. Box 328
Lindsborg, KS 67456

Date: June 21, 2018

Note: All distances are calculated/measured distances.