PLAT OF SURVEY

Heller Boundary Surveys, W.B. Heller, L.S. 1202, 863 S. 9th St, Salina, KS 67401
cellular: 1-620-245-8023, Email: wheller@ks-usa.net

Lot Split in Lot 1, Block 5, Evergreen Addition to the City of Inman, Kansas, McPherson County

For: Bob Ratzlaff
215 S. Main
Inman, KS
67546

Date: February 28, 2008

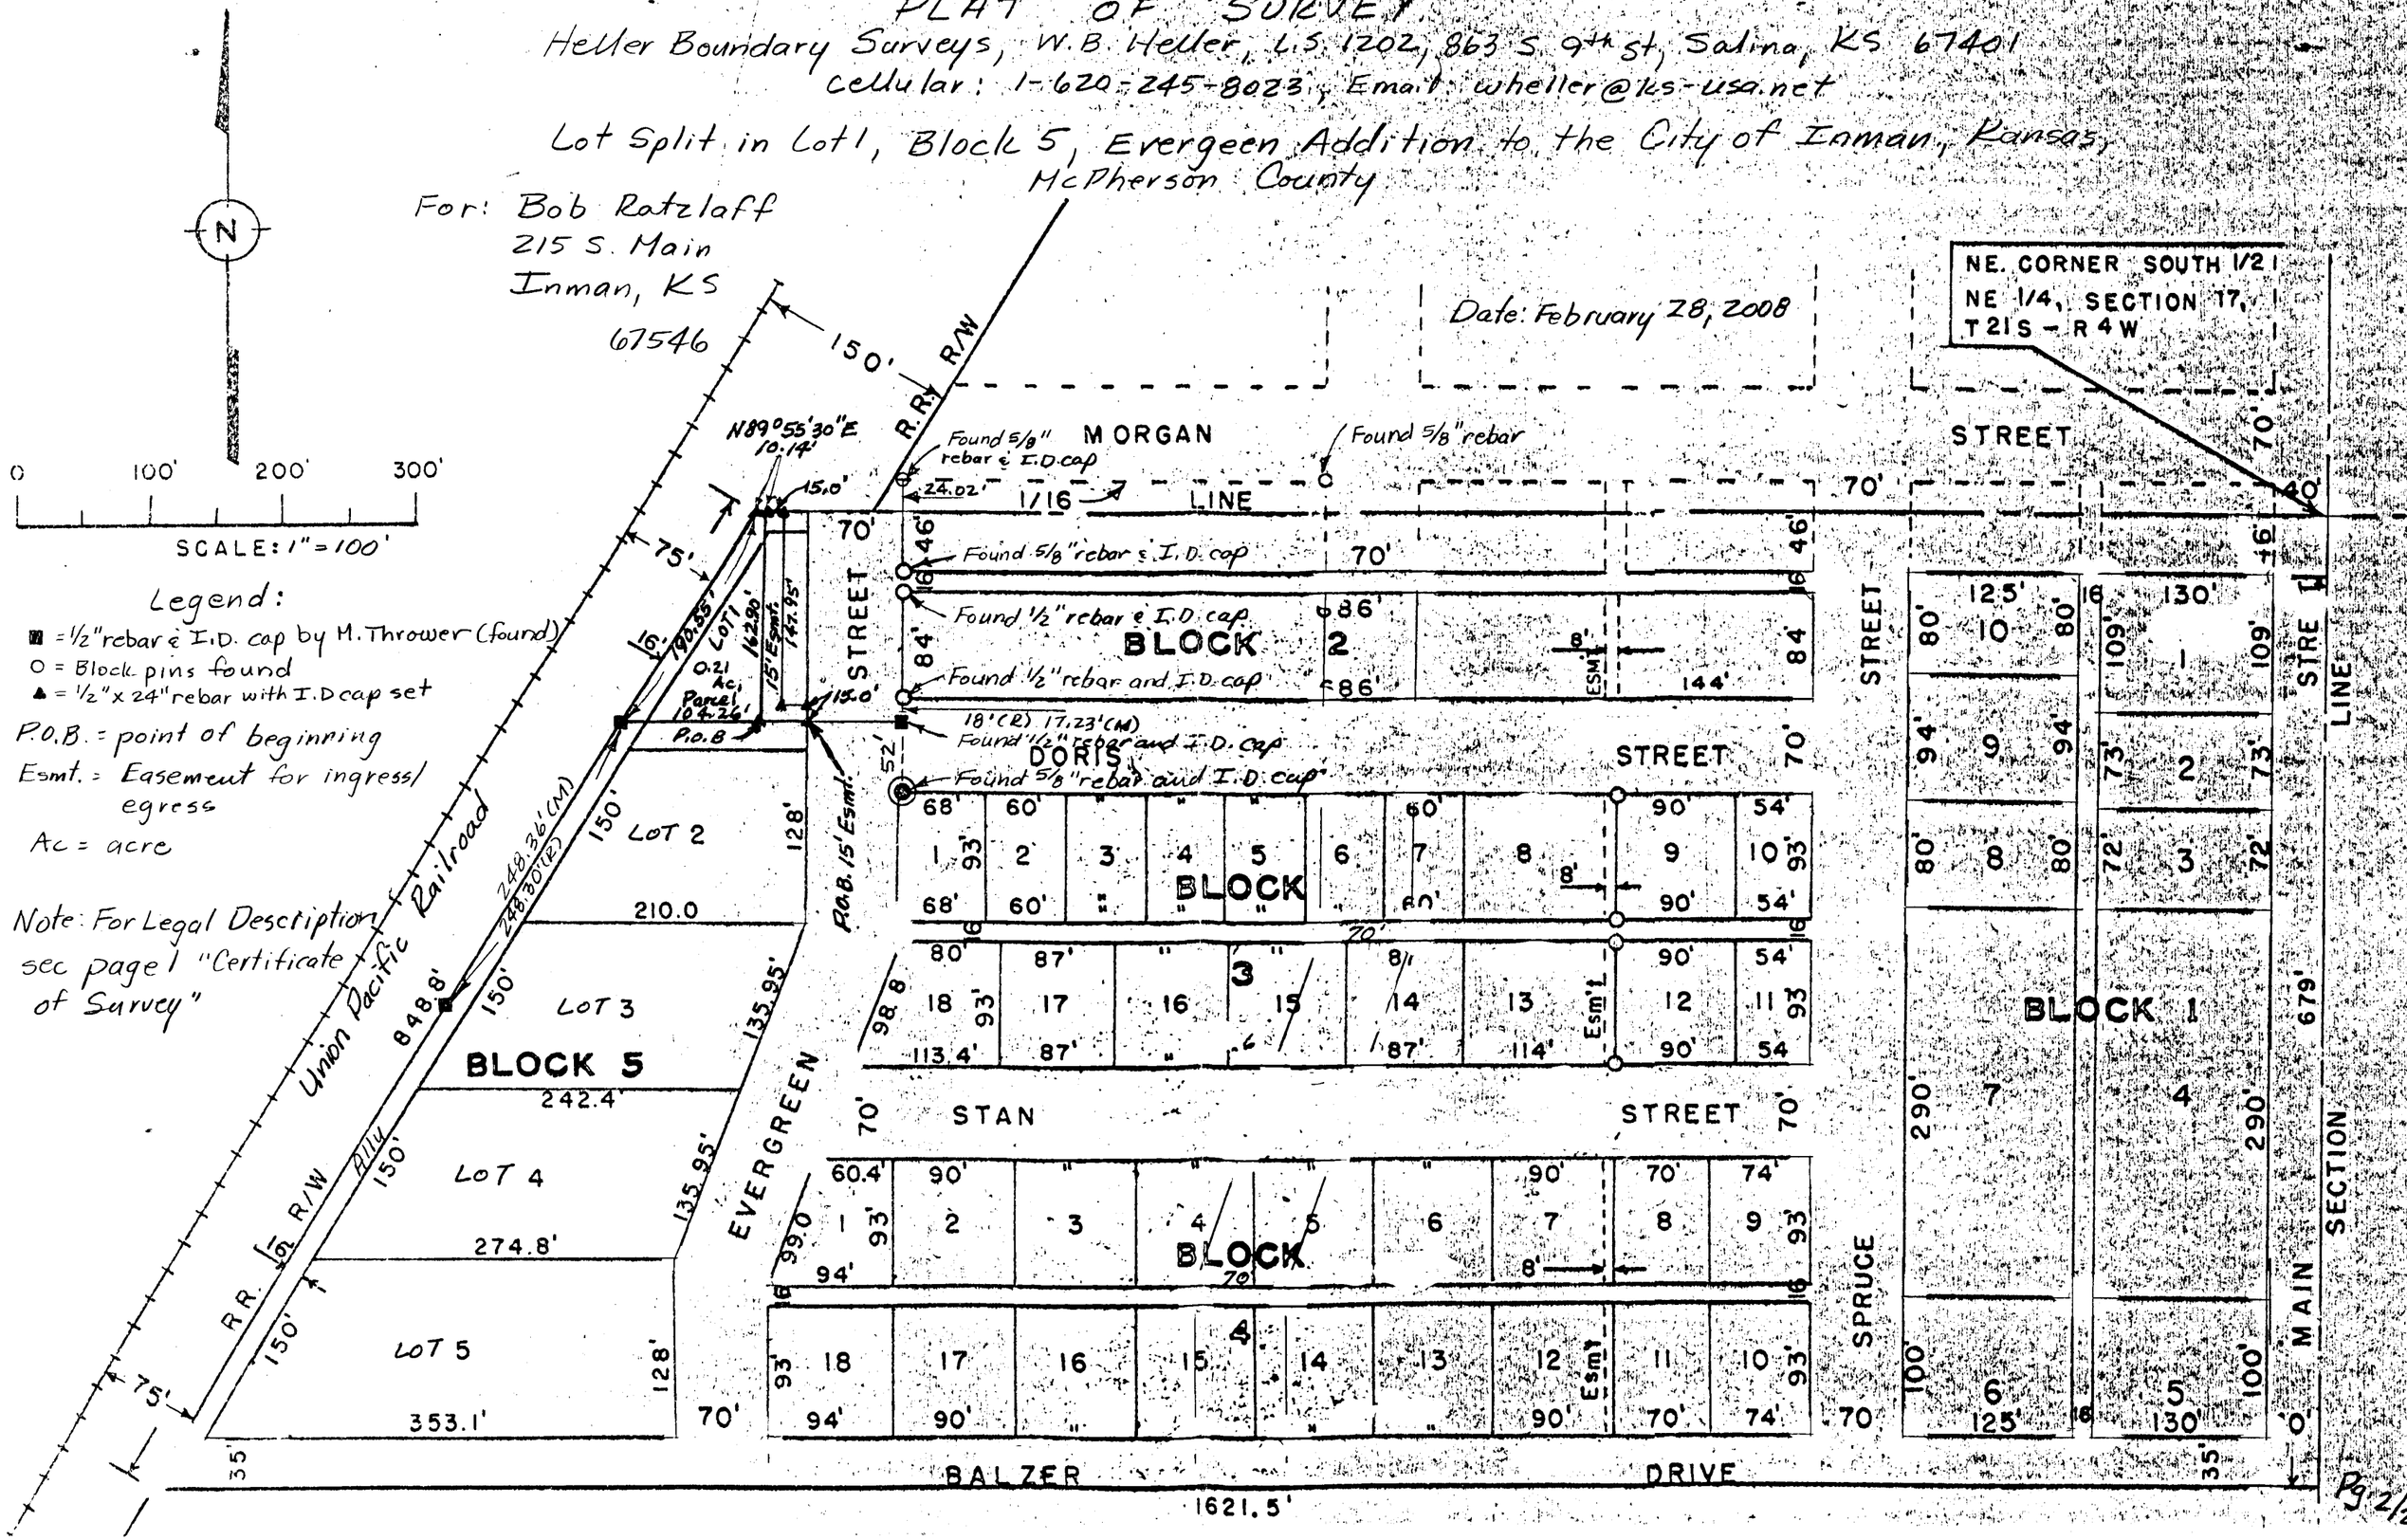

Legend:

- ■ = 1/2" rebar & I.D. cap by M. Thrower (found)
- ○ = Block pins found
- ▲ = 1/2" x 24" rebar with I.D cap set

P.O.B. = point of beginning

Esmt. = Easement for ingress/egress

Ac = acre

Note: For Legal Description see page 1 "Certificate of Survey"