Part of SE¼. SW¼. Sec. 23., T.21.S.,R.2.W., 6th. P.M.
Extension of City Limits, Moundridge, Kansas.

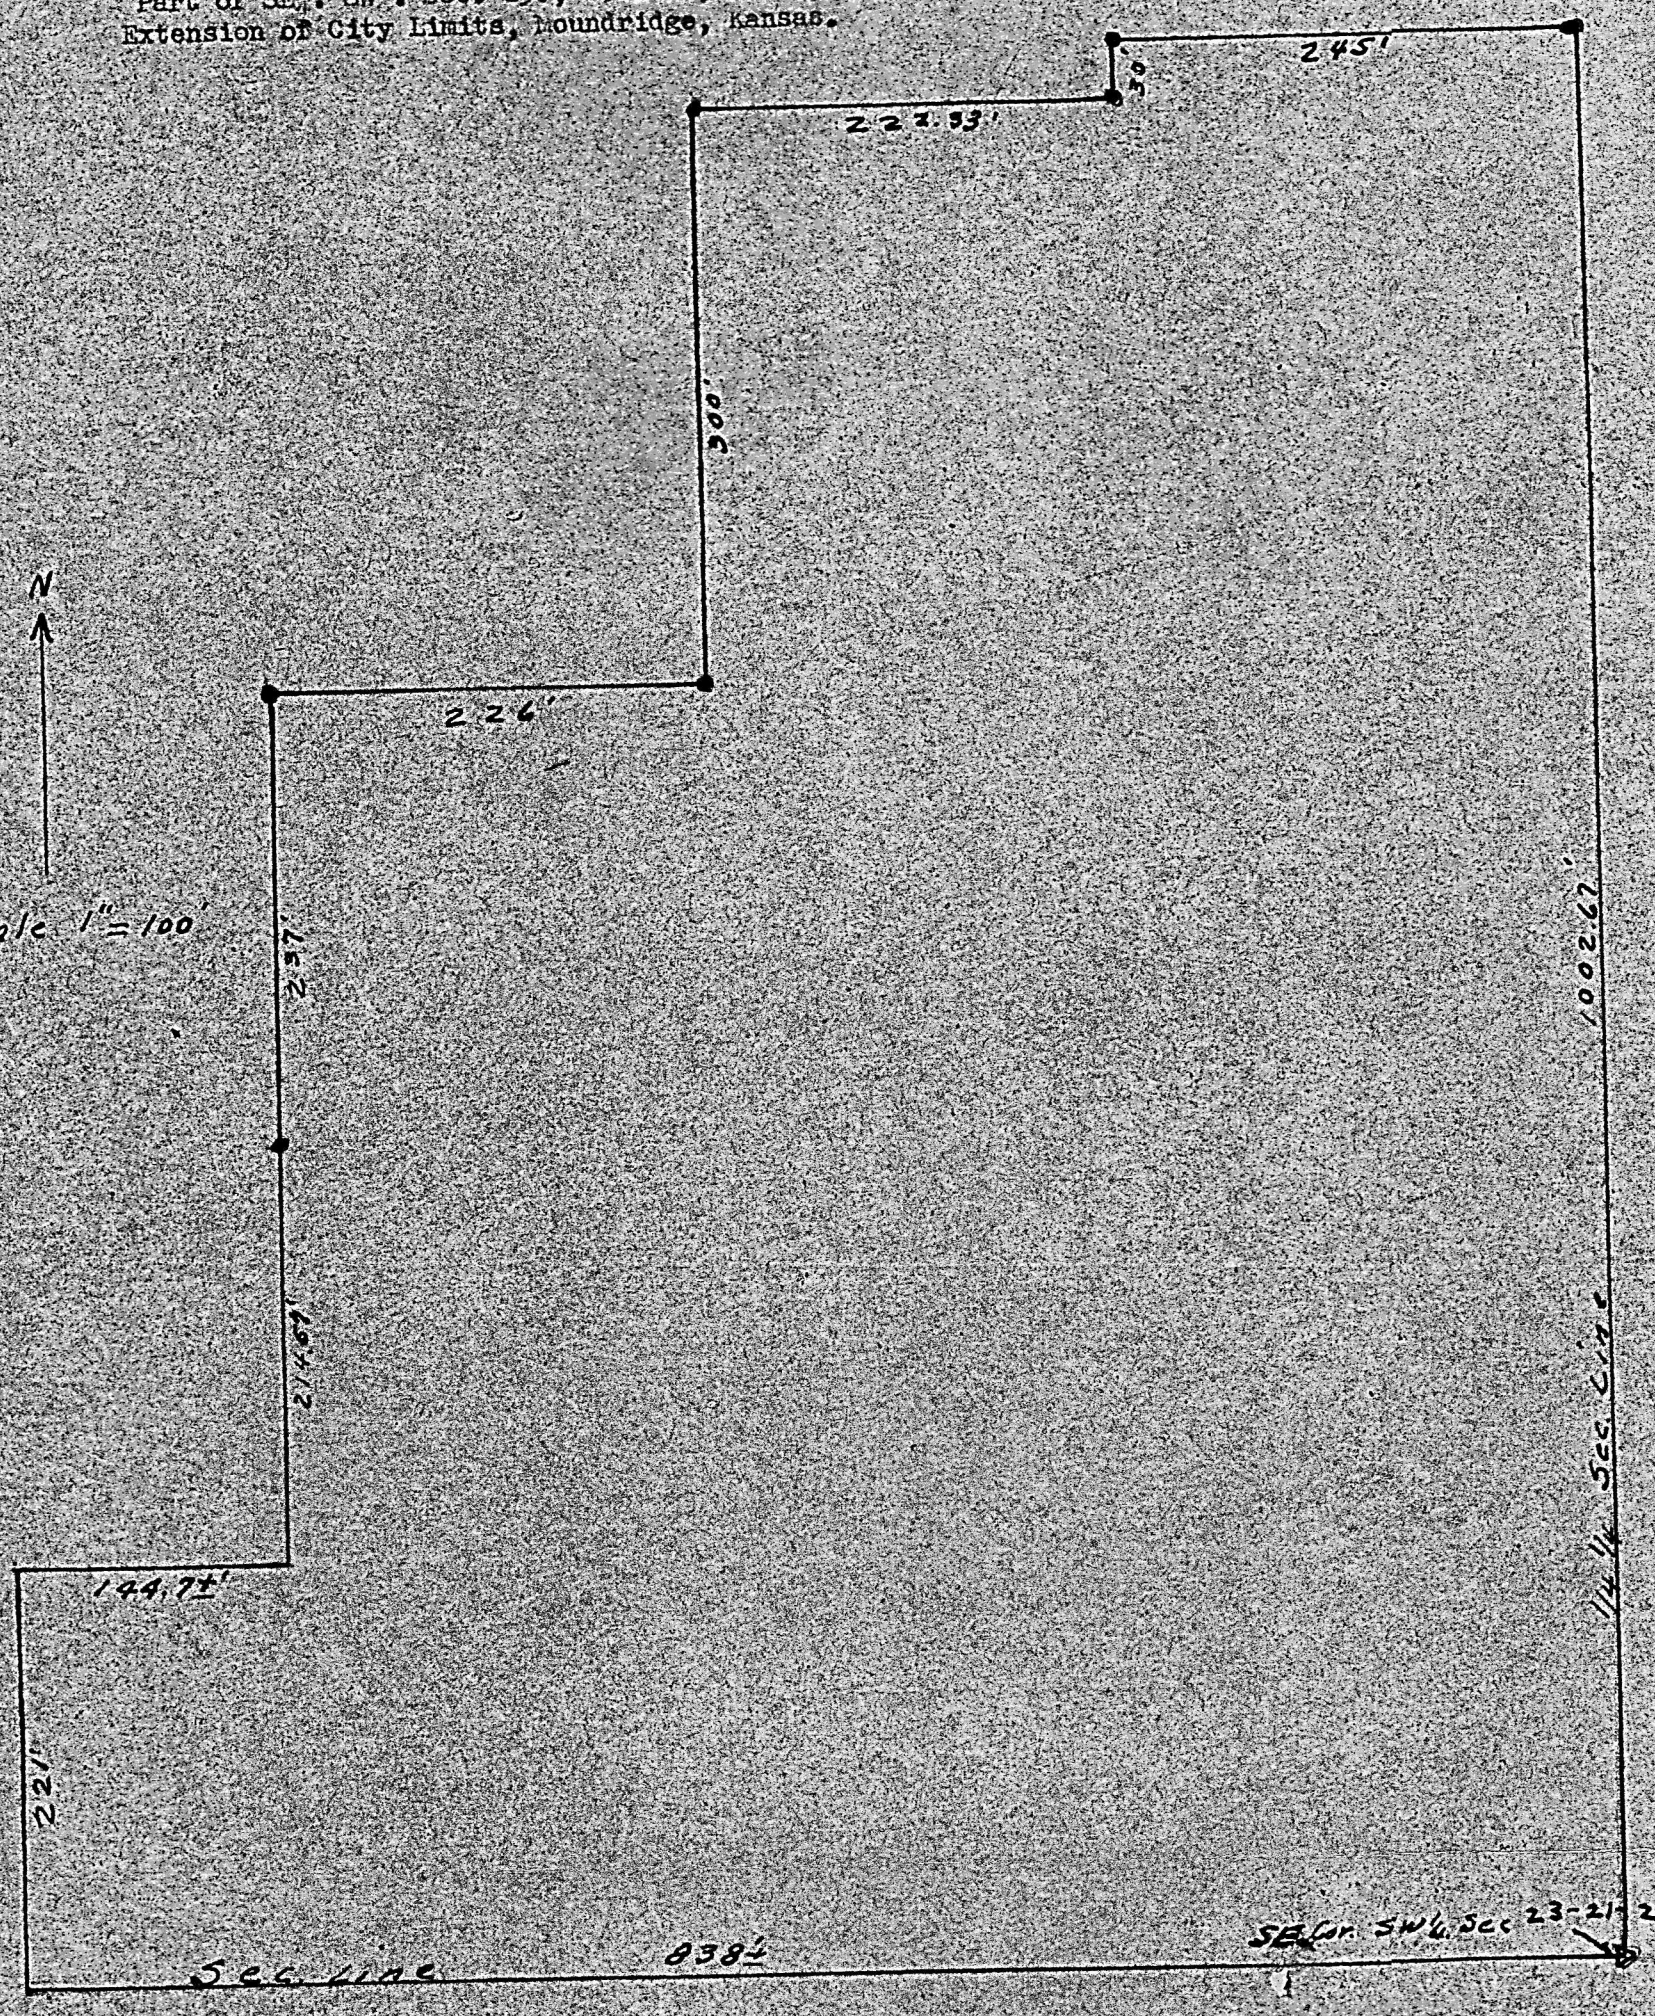

State of Kansas, County of McPherson, ss.

I, G.D.Johnson, Licensed Civil Engineer of the State of Kansas and Deputy Surveyor of McPherson County, Kansas, do hereby certify that I did on the 14th day of April, 1953 survey extension of City Limits of the City of Moundridge, Kansas, described as follows: Part of the SE¼, SW¼, Sec. 23, Twp. 21, South, Rng. 2 West, 6th. P.M. Beginning at the southeast Corner of the Southwest Quarter of Said Section 23, thence north along the east line of said Southwest Quarter 1002.67 Feet, thence west 245 feet, thence south 30 feet, thence west 222.33 feet thence south 300 feet, thence west 226 feet, thence south 451.5 feet, thence west 144.67 more or less feet, to the east line of existing City Limits of City of Moundridge, thence south 221 feet to the south line of said Sec. 23, thence east 838 more or less feet to the place of beginning.

I also certify that the accompanying plat is a true exhibit of said survey.

G D Johnson

MICROFILM