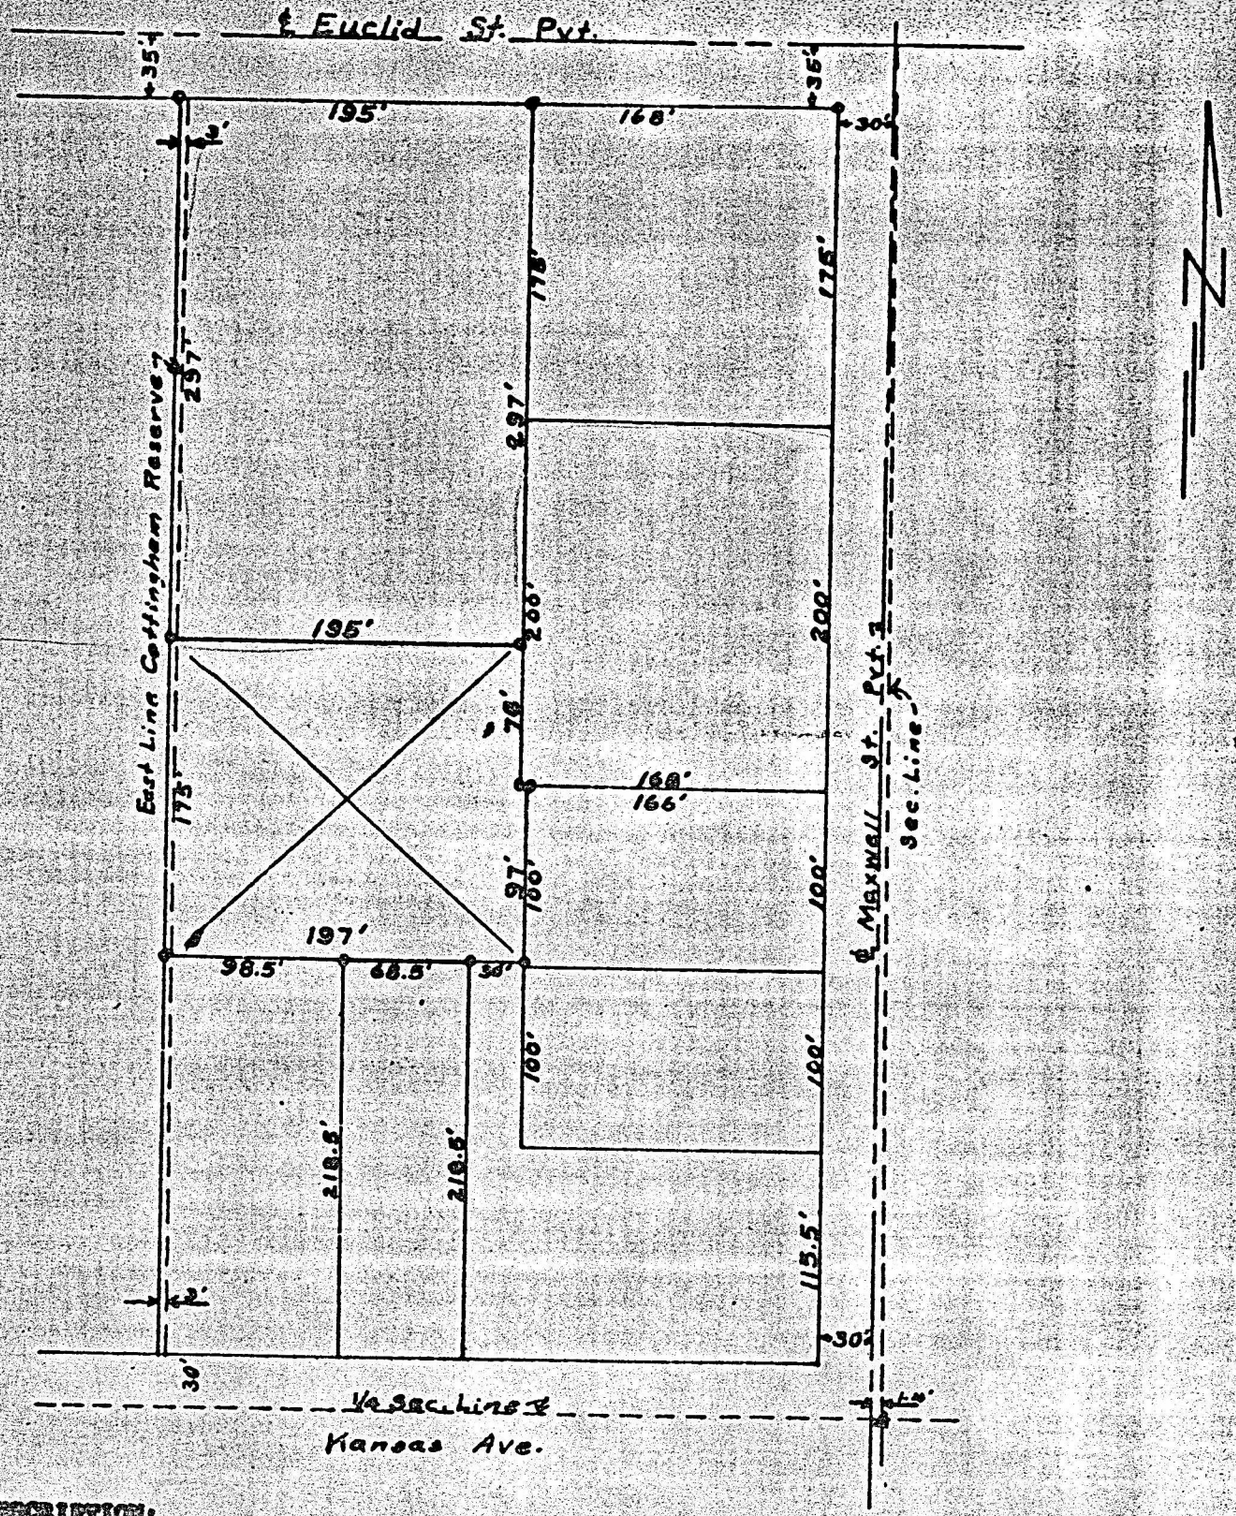

DESCRIPTION:

A part of the Northeast Quarter (NE¼) of Section Twenty-eight (28), Township Nineteen (19) South, Range Three (3) West of the 6th P.M. described as follows: Commencing at a point 3 feet West of the Northeast Corner of Vaniman Tract and South 297 feet for a place of beginning, thence East 195 feet, thence South 78 feet, thence East 3 feet, thence South 97 feet, thence West 197 feet, thence North 175 feet to place of beginning.

CERTIFICATION:

I, Charles E. Stacy, certify that on the 1st day of April 1959, I completed a survey in the Vaniman Tract in the City of McPherson, Kansas and that the above plat is a true exhibit of said survey.

Cottingham Reserve

Charles E. Stacy

Charles E. Stacy

MICROFILM