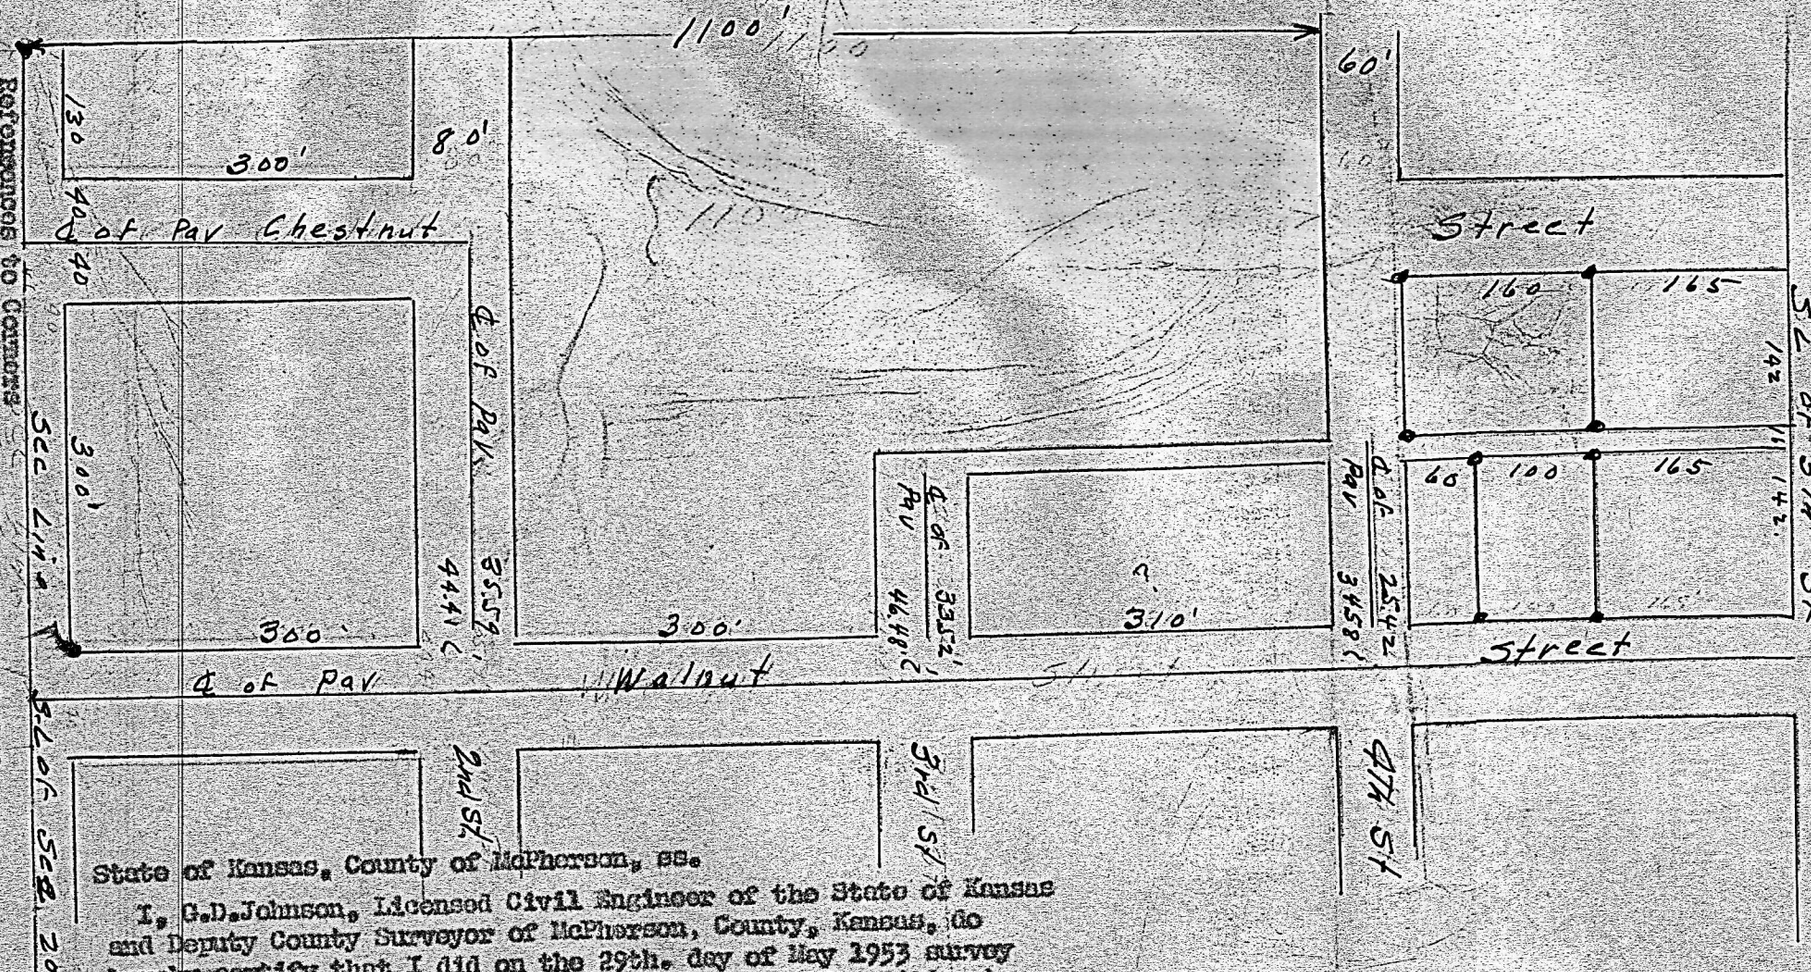

References to Corners
1/16 Cor south of NW. Sec. 20, T.19.S. R.3.W.
1323 ft. West of Sec.Cor Sec. 20
17.3 ft. N. to Power Pole.
35.6 ft. SW. to Power Pole.

Northwest Corner of First and Walnut.
26.2 ft. West of Back of Curb west side of Walnut
26.0 ft. North of Back of Curb north side of First;

State of Kansas, County of McPherson, ss.

I, G.D.Johnson, Licensed Civil Engineer of the State of Kansas and Deputy County Surveyor of McPherson, County, Kansas, do hereby certify that I did on the 29th. day of May 1953 survey lots 4 & 5 and lots 6, 7, & 8, Block 10, Highland Addition to the City of McPherson, Kansas and that accompanying plat is a true exhibit of said survey.

G D Johnson