Block 75

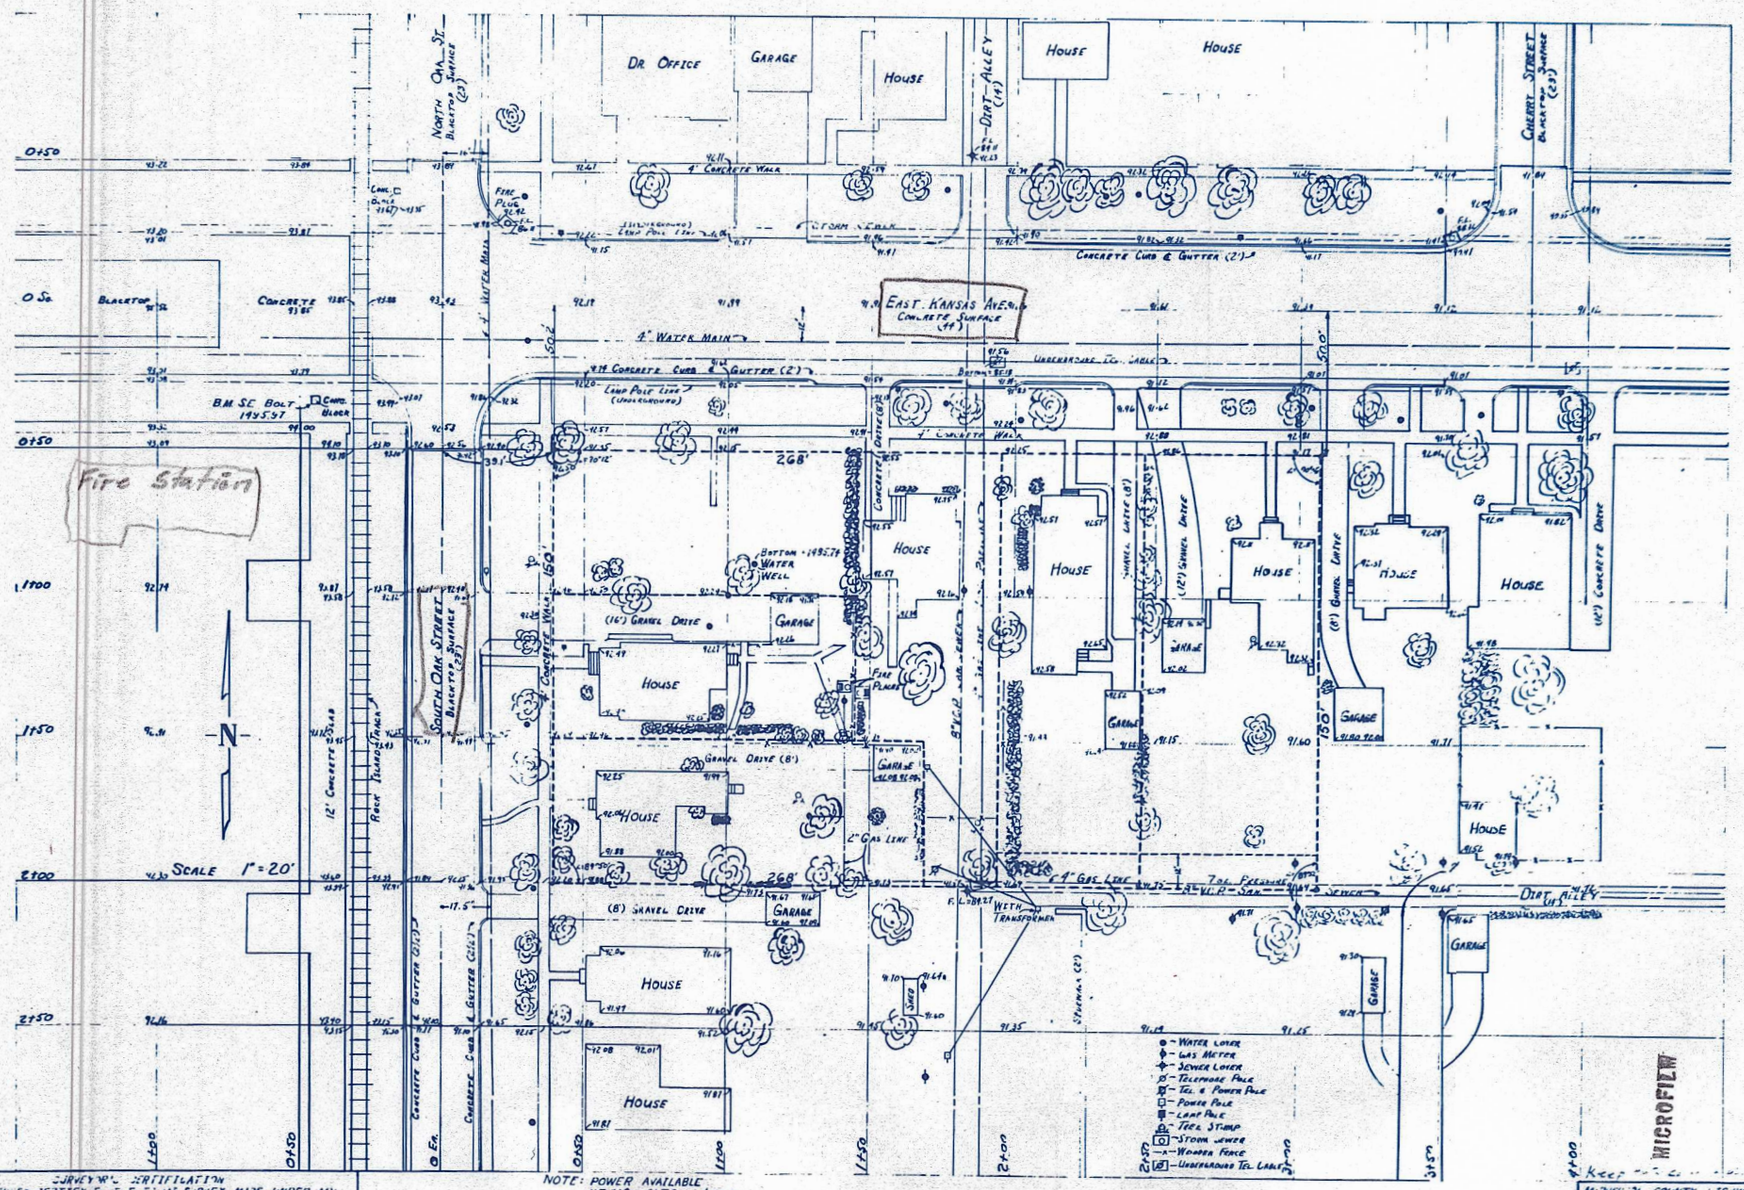

SURVEYOR'S CERTIFICATION

I HEREBY CERTIFY THAT THIS SURVEY MADE UNDER MY SUPERVISION ON OCTOBER 15, 1958 CORRECTLY SHOWS THE RELATION OF THE BUILDINGS AND OTHER STRUCTURES TO THE PROPERTY LINES OF LAND INDICATED HEREON, AND THAT THERE IS NO ENCROACHMENT OR OVERLAP ONTO ADJOINING PROPERTY OF BUILDINGS OR STRUCTURES LOCATED ON SAID LAND, NOR ENCROACHMENT OF ADJOINING BUILDINGS OR STRUCTURES INTO SAID LAND, EXCEPT AS SHOWN, NOTED AND DESCRIBED ON THE SURVEY. SIGNED _____ SURVEYOR

NOTE: POWER AVAILABLE
115/230 VOLTS 1 Ø 60 ~
230/460 VOLTS 3 Ø 60 ~
4.2Y K.V. PRIMARY

McPHERSON COUNTY HIGHWAY DEPARTMENT
FRANCIS D. WALKER COUNTY ENGINEER

TOPOGRAPHIC AND PROPERTY LINE SURVEY OF LOTS 10-11-12 BLOCK 75 ORIGINAL TOWN AND ADJACENT UNPLATTED TRACTS IN THE CITY OF McPHERSON

OCTOBER 15, 1958 | SCALE 1" = 20'

MICROFILM