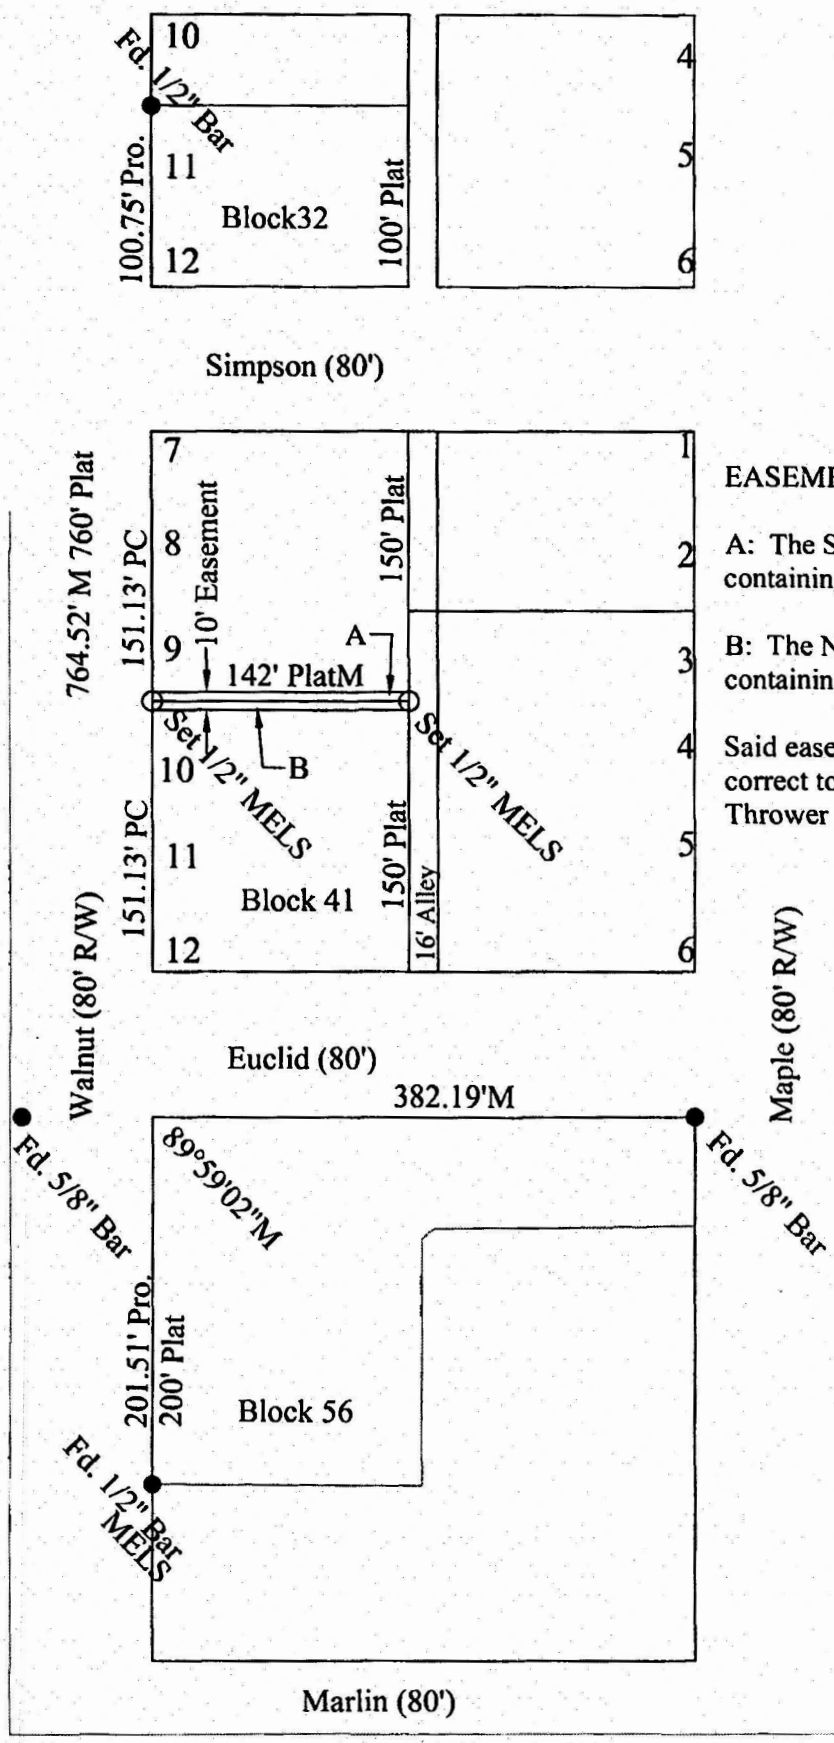

EASEMENT DESCRIPTION:

A: The South Five (5) feet of Lot Nine (9), Block 41 OTS containing 710 sq. ft. more or less.

B: The North Five (5) feet of Lot Ten (10), Block 41 OTS containing 710 sq. ft. more or less.

Said easement and the accompanying plat are true and correct to the best of my knowledge and belief. Melanie L. Thrower performed this survey April 18, 2007.

MELANIE L. THROWER
LICENSED
4-26-07
LS-1297
KANSAS
LAND SURVEYOR

0' 50' 100' 200'
Scale 1"=100'
M-Measured P-Prorated

Utility Easement
Part of McPherson OTS
McPherson County, Kansas

McPherson Engineering & Land Surveying Services
PO Box 662
McPherson, KS 67460