A SURVEY OF BLOCK 65 ORIGINAL
TOWNSITE MCPHERSON CITY

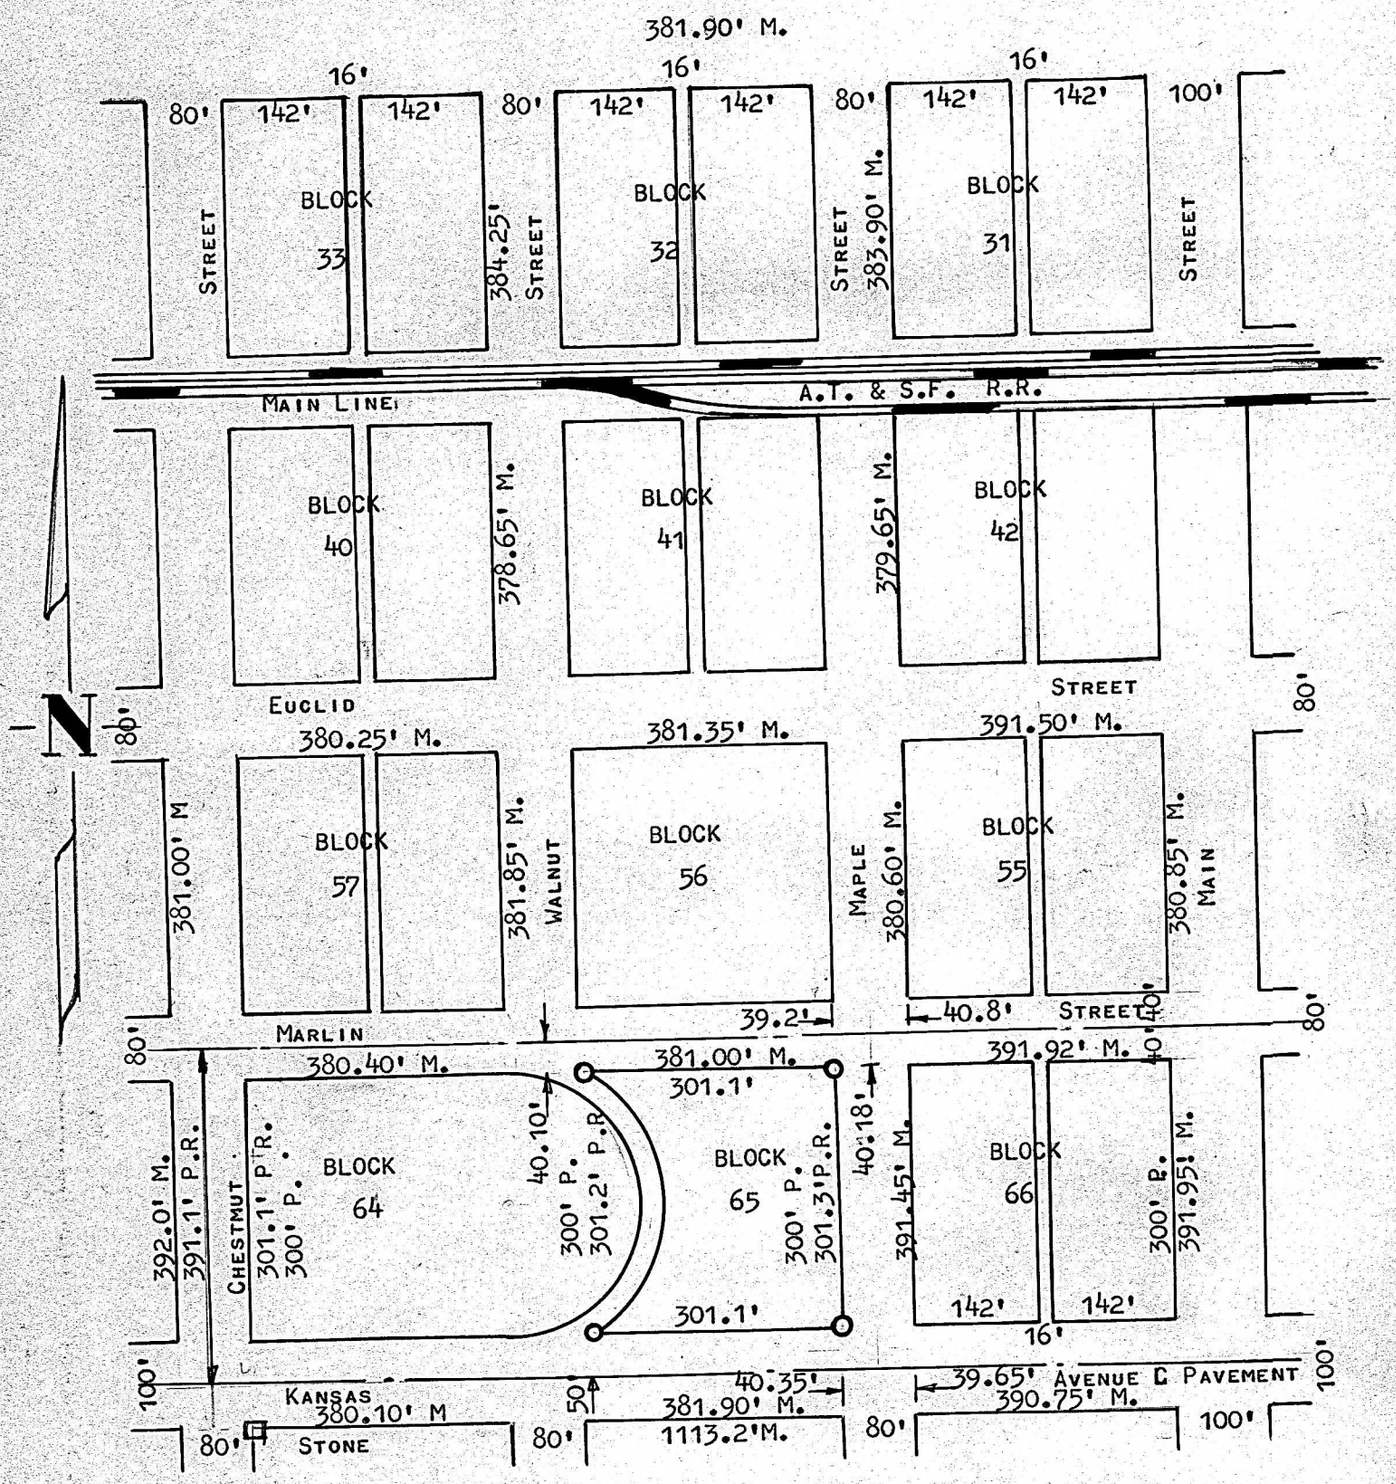

3/4" PIPES SET THIS SURVEY

STATE OF KANSAS)
COUNTY OF MCPHERSON) SS

I, FRANCIS D. WAGNER, COUNTY ENGINEER OF MCPHERSON COUNTY, KANSAS, DO HEREBY CERTIFY THAT I DID CAUSE TO BE DONE ON THE 13TH DAY OF JANUARY, 1958 A SURVEY OF BLOCK 65 OF THE ORIGINAL TOWNSITE OF MCPHERSON CITY AND THAT THE ACCOMPANYING PLAT IS A TRUE EXHIBIT OF SAID SURVEY.

Francis D. Wagner

FRANCIS D. WAGNER
COUNTY ENGINEER
MCPHERSON COUNTY

MICROFIL

NOTE: ALL MEASUREMENTS NOTED 'M' AFTER THEM ARE CENTER OF PAVEMENT TO CENTER OF PAVEMENT. ALL MEASUREMENTS NOTED 'P' PLATTED MEASUREMENTS. ALL MEASUREMENTS NOTED 'PR' ARE PRORATED MEASUREMENTS. MEASUREMENTS IN THE BLOCK ABUTTING THE A.T. & S.F. R.R. WERE TAKEN CENTER OF PAVEMENT TO CENTER OF MAIN LINE A.T. & S.F. R.R.