A SURVEY OF LOT 10, BLOCK 1, SYCAMORE PLACE

MCPHERSON, KANSAS

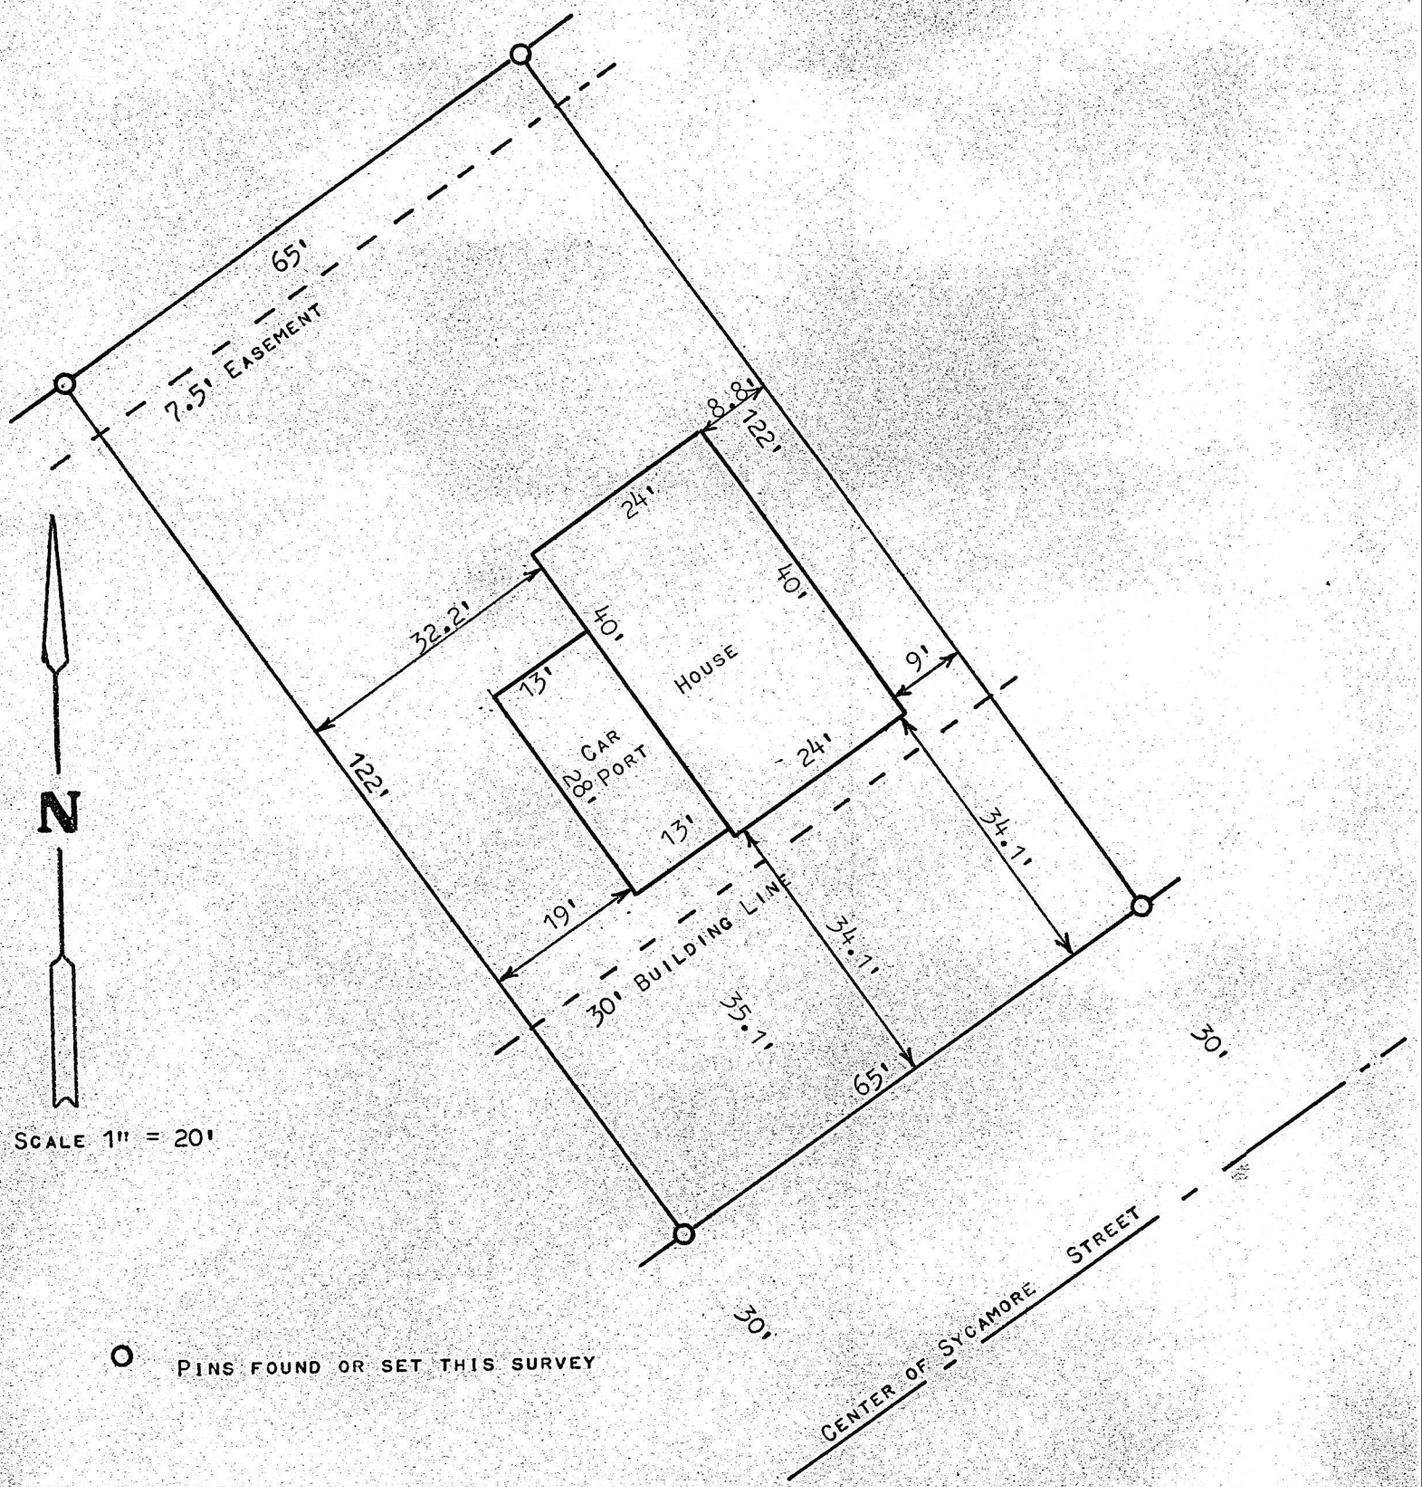

SCALE 1" = 20'

O PINS FOUND OR SET THIS SURVEY

STATE OF KANSAS)
COUNTY OF MCPHERSON) SS

I, FRANCIS RANKIN, PROFESSIONAL ENGINEER OF THE STATE OF KANSAS DO HEREBY CERTIFY THAT UNDER MY SUPERVISION A SURVEY WAS MADE OF LOT 10, BLOCK 1, SYCAMORE PLACE, TO THE CITY OF MCPHERSON, KANSAS, AND THAT THE ACCOMPANYING PLAT IS A TRUE EXHIBIT OF SAID SURVEY AS FAR AS IT IS KNOWN TO ME.

SURVEY CALLED FOR BY W.G. DUGUID

HOUSE MEASURED ON LOT, OCTOBER 31, 1970

SIGNED THIS 14 DAY OF SEPTEMBER, 1970

F.R. Rankin

FRANCIS RANKIN
PROFESSIONAL ENGINEER
MCPHERSON, KANSAS

F. R. RANKIN LICENSED 799 KANSAS PROFESSIONAL ENGINEER

MICROFILM