STATE OF KANSAS, COUNTY OF McPHERSON, SS:

I, FRANCIS D. WAGNER do hereby certify that I did cause to be done on the 26th. day of February 1957 a survey of a tract of land in the west half (W1/2) of the Southeast Quarter (SE.1/4) Section 8, T.17 S., R.3W., of the 6th. P.M. and that the accompanying plat is a true exhibit of said survey.

I further certify that the proposed dormitory site is described as follows:

Beginning at a point 825 feet west and 259 feet north of the Southeast corner of the W1/2 SE1/4 Section 8, T. 17S., R.3 W., thence east 129 feet, thence north 231 feet, thence west 129 feet, to the west line of said tract, thence south 231 feet to the place of beginning.

FRANCIS D. WAGNER 1273 KANSAS

1 APRIL, 1957

FRANCIS D. WAGNER
COUNTY ENGINEER
McPHERSON COUNTY

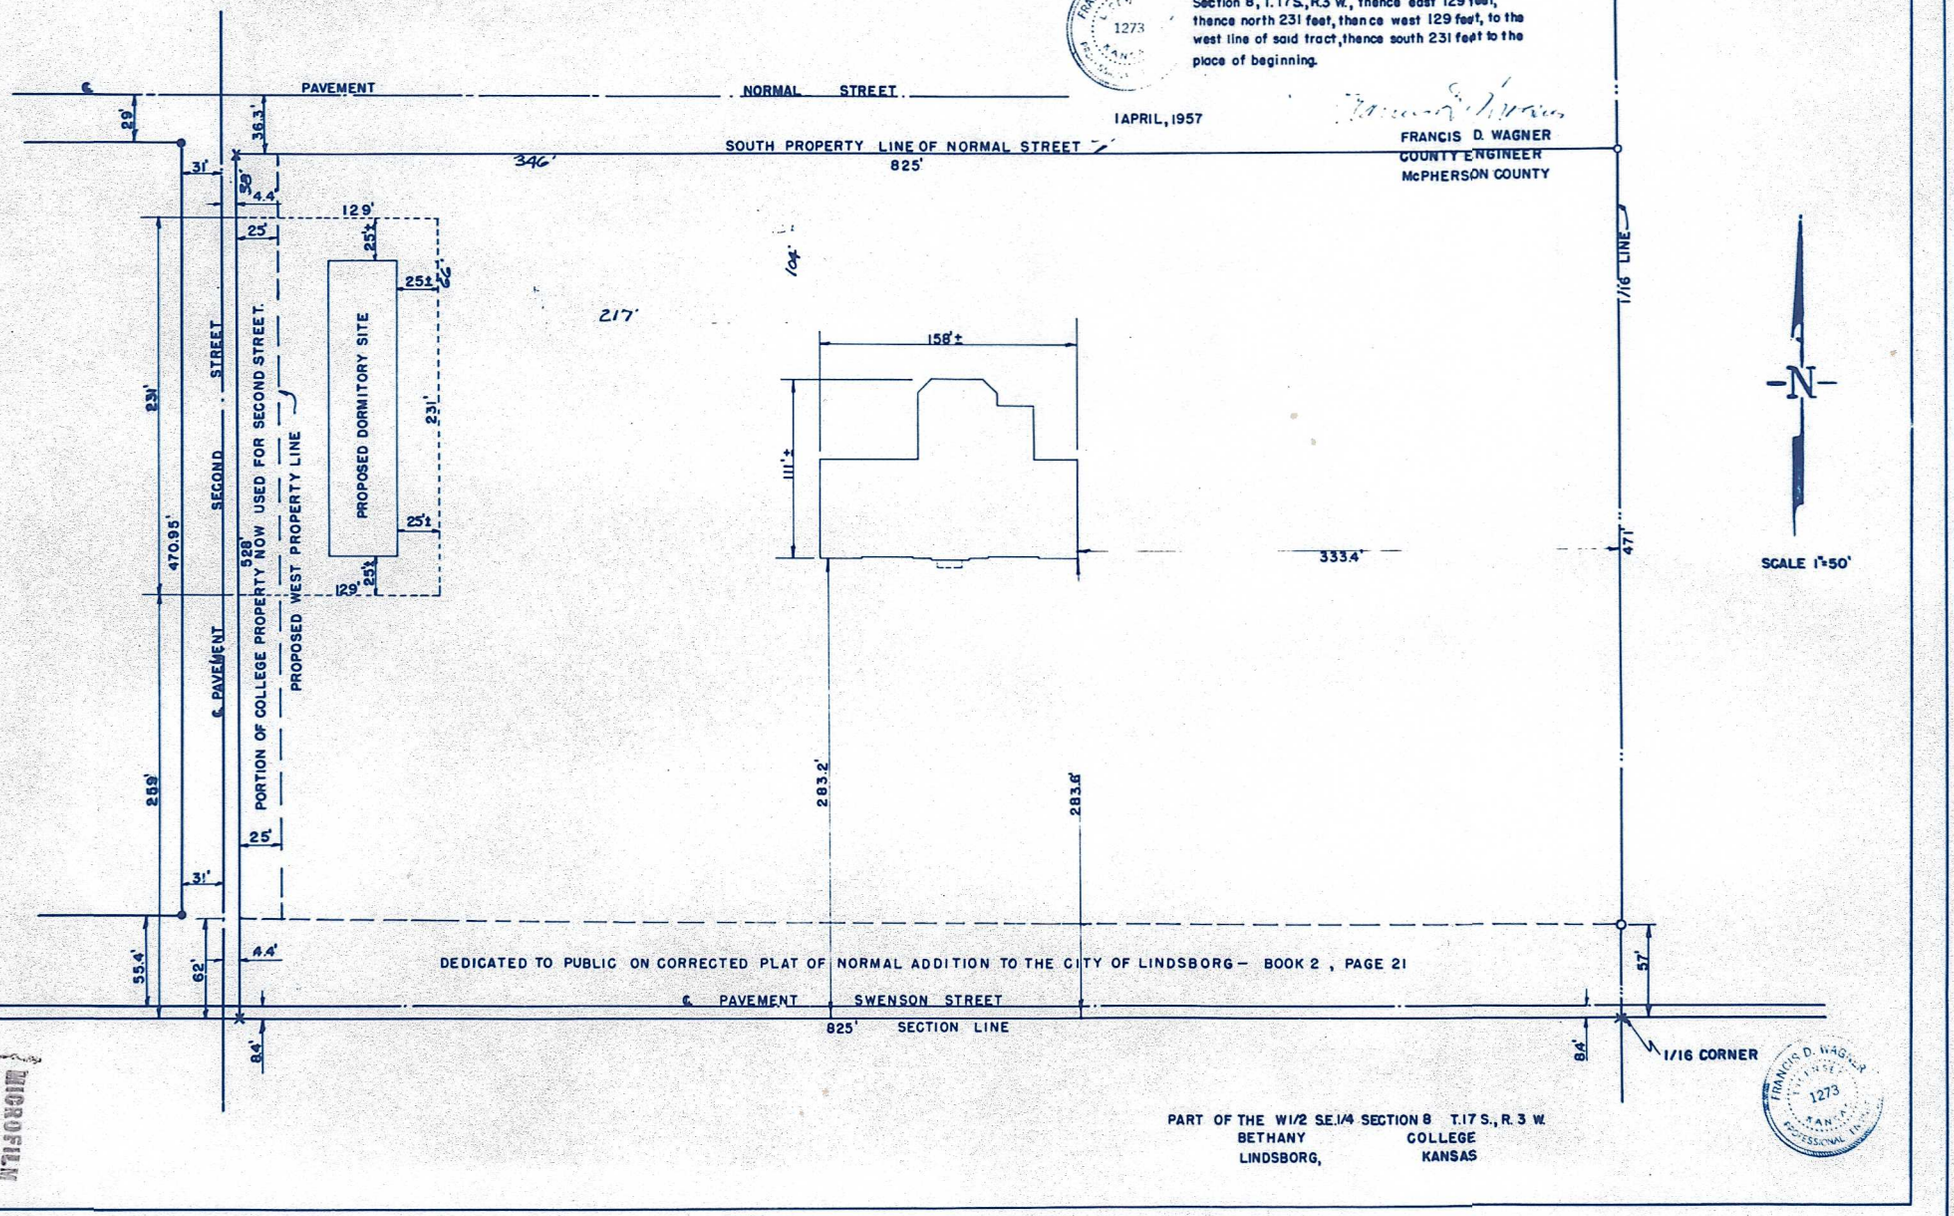

PART OF THE W1/2 SE.1/4 SECTION 8 T.17 S., R. 3 W.
BETHANY COLLEGE
LINDSBORG, KANSAS

FRANCIS D. WAGNER 1273 KANSAS PROFESSIONAL ENGINEER

MICROFILM