http://www.adultpdf.com
Created by TIFF To PDF trial version, to remove this mark, please register this software.

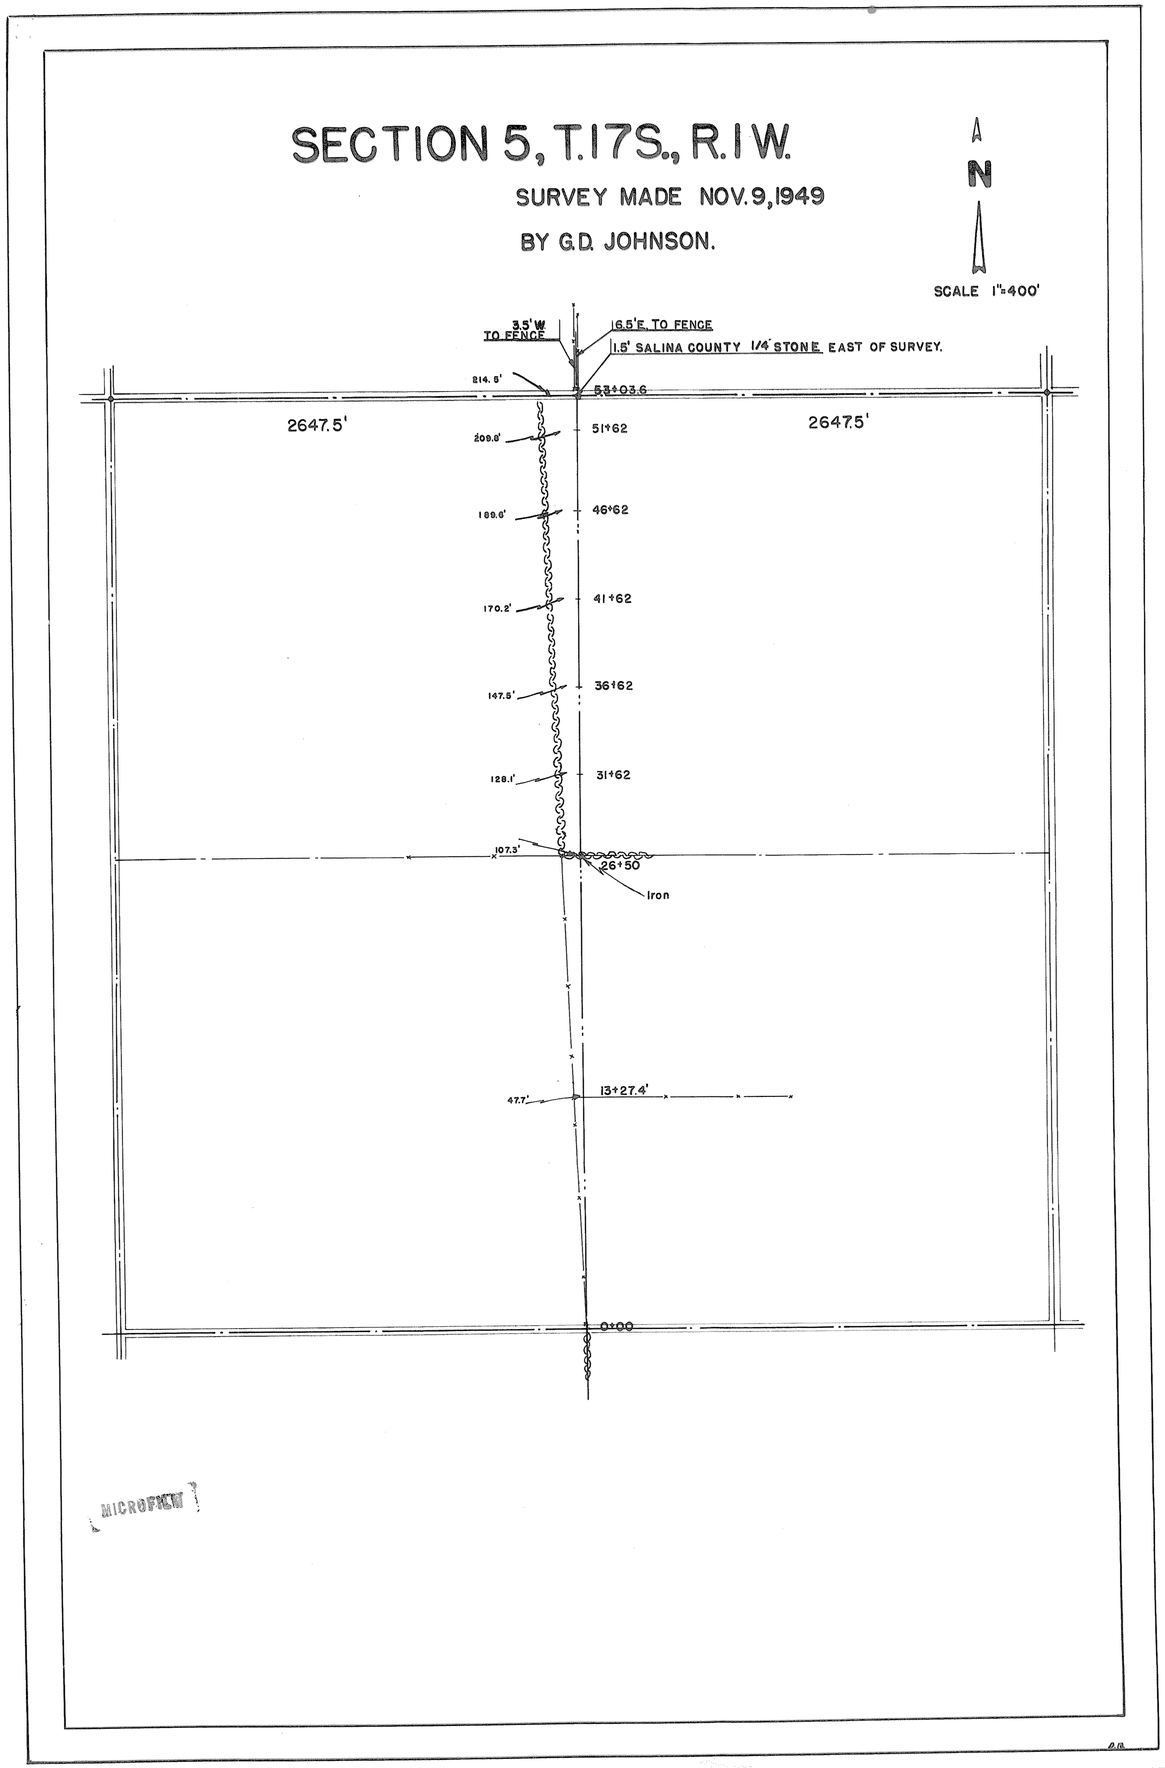

TO WHOM IT MAY CONCERN:

I, G. D. JOHNSON, County Engineer of McPherson, Kansas, do hereby certify that I did on the 9th day of November, 1949, make the following survey of Sec. 5, T. 17 S., R. 1 W., in McPherson County, as ordered by the District Court of McPherson County, Kansas, in connection with Case No. 11,416 (Bukey vs. Glasscock) upon Petition of K. W. Pringle, attorney for defense:

Survey was made to determine the boundary line between the Northeast Quarter and the Northwest Quarter of said Sec. 5, T. 17 S., R. I. W., in accordance with the notes of record of Government Survey of Land, now on file in the Office of Register of Deeds of McPherson County, Kansas. The Quarter Point on the north line of said Sec. 5, was determined by making measurements from the NW. Cor. of Sec. 5, to the NE. Cor. of said Sec. 5, and quarter line was placed midway between these two corners being 2647.5 ft. east of the NW. Cor. and 2647.5 ft. west of the NE. Corner.

Center of section was placed on a straight line from this north quarter corner to the quarter point on the south line of Sec. 5, and an iron rod was located on this line in the line of the east and west hedge which has been accepted as the boundary line between the NE. Quarter and the SE. Quarter of said Sec. 5. Measurements were taken from the line above described, to fence west of the SW and NW corners of the S½ SE¼ of Sec. 5; to south end of hedge north of E. and W. 1/4 line, and to north end of fence south of E. and W. 1/4 line between NE¼ and SE¼ of said Sec. 5; and measurements at 500 ft. intervals west from said line to hedge running in northerly and southerly direction near eastern boundary of NW¼ of said Sec. 5.

The accompanying plat survey of Sec. 5, T. 17 S., R. 1 W., made by the undersigned on the 9th day of November, 1949, shows the location of hedge and fence with measurements taken. Location of stone on south line of Sec. 32, T. 16 S., R. 1 W., in Saline County, Kansas, with references to line established in this survey.

_____

County Engineer.