http://www.adultpdf.com
Created by TIFF To PDF trial version, to remove this mark, please register this software.

A SURVEY IN SECTION 21 T17S R2W
McPHERSON, COUNTY

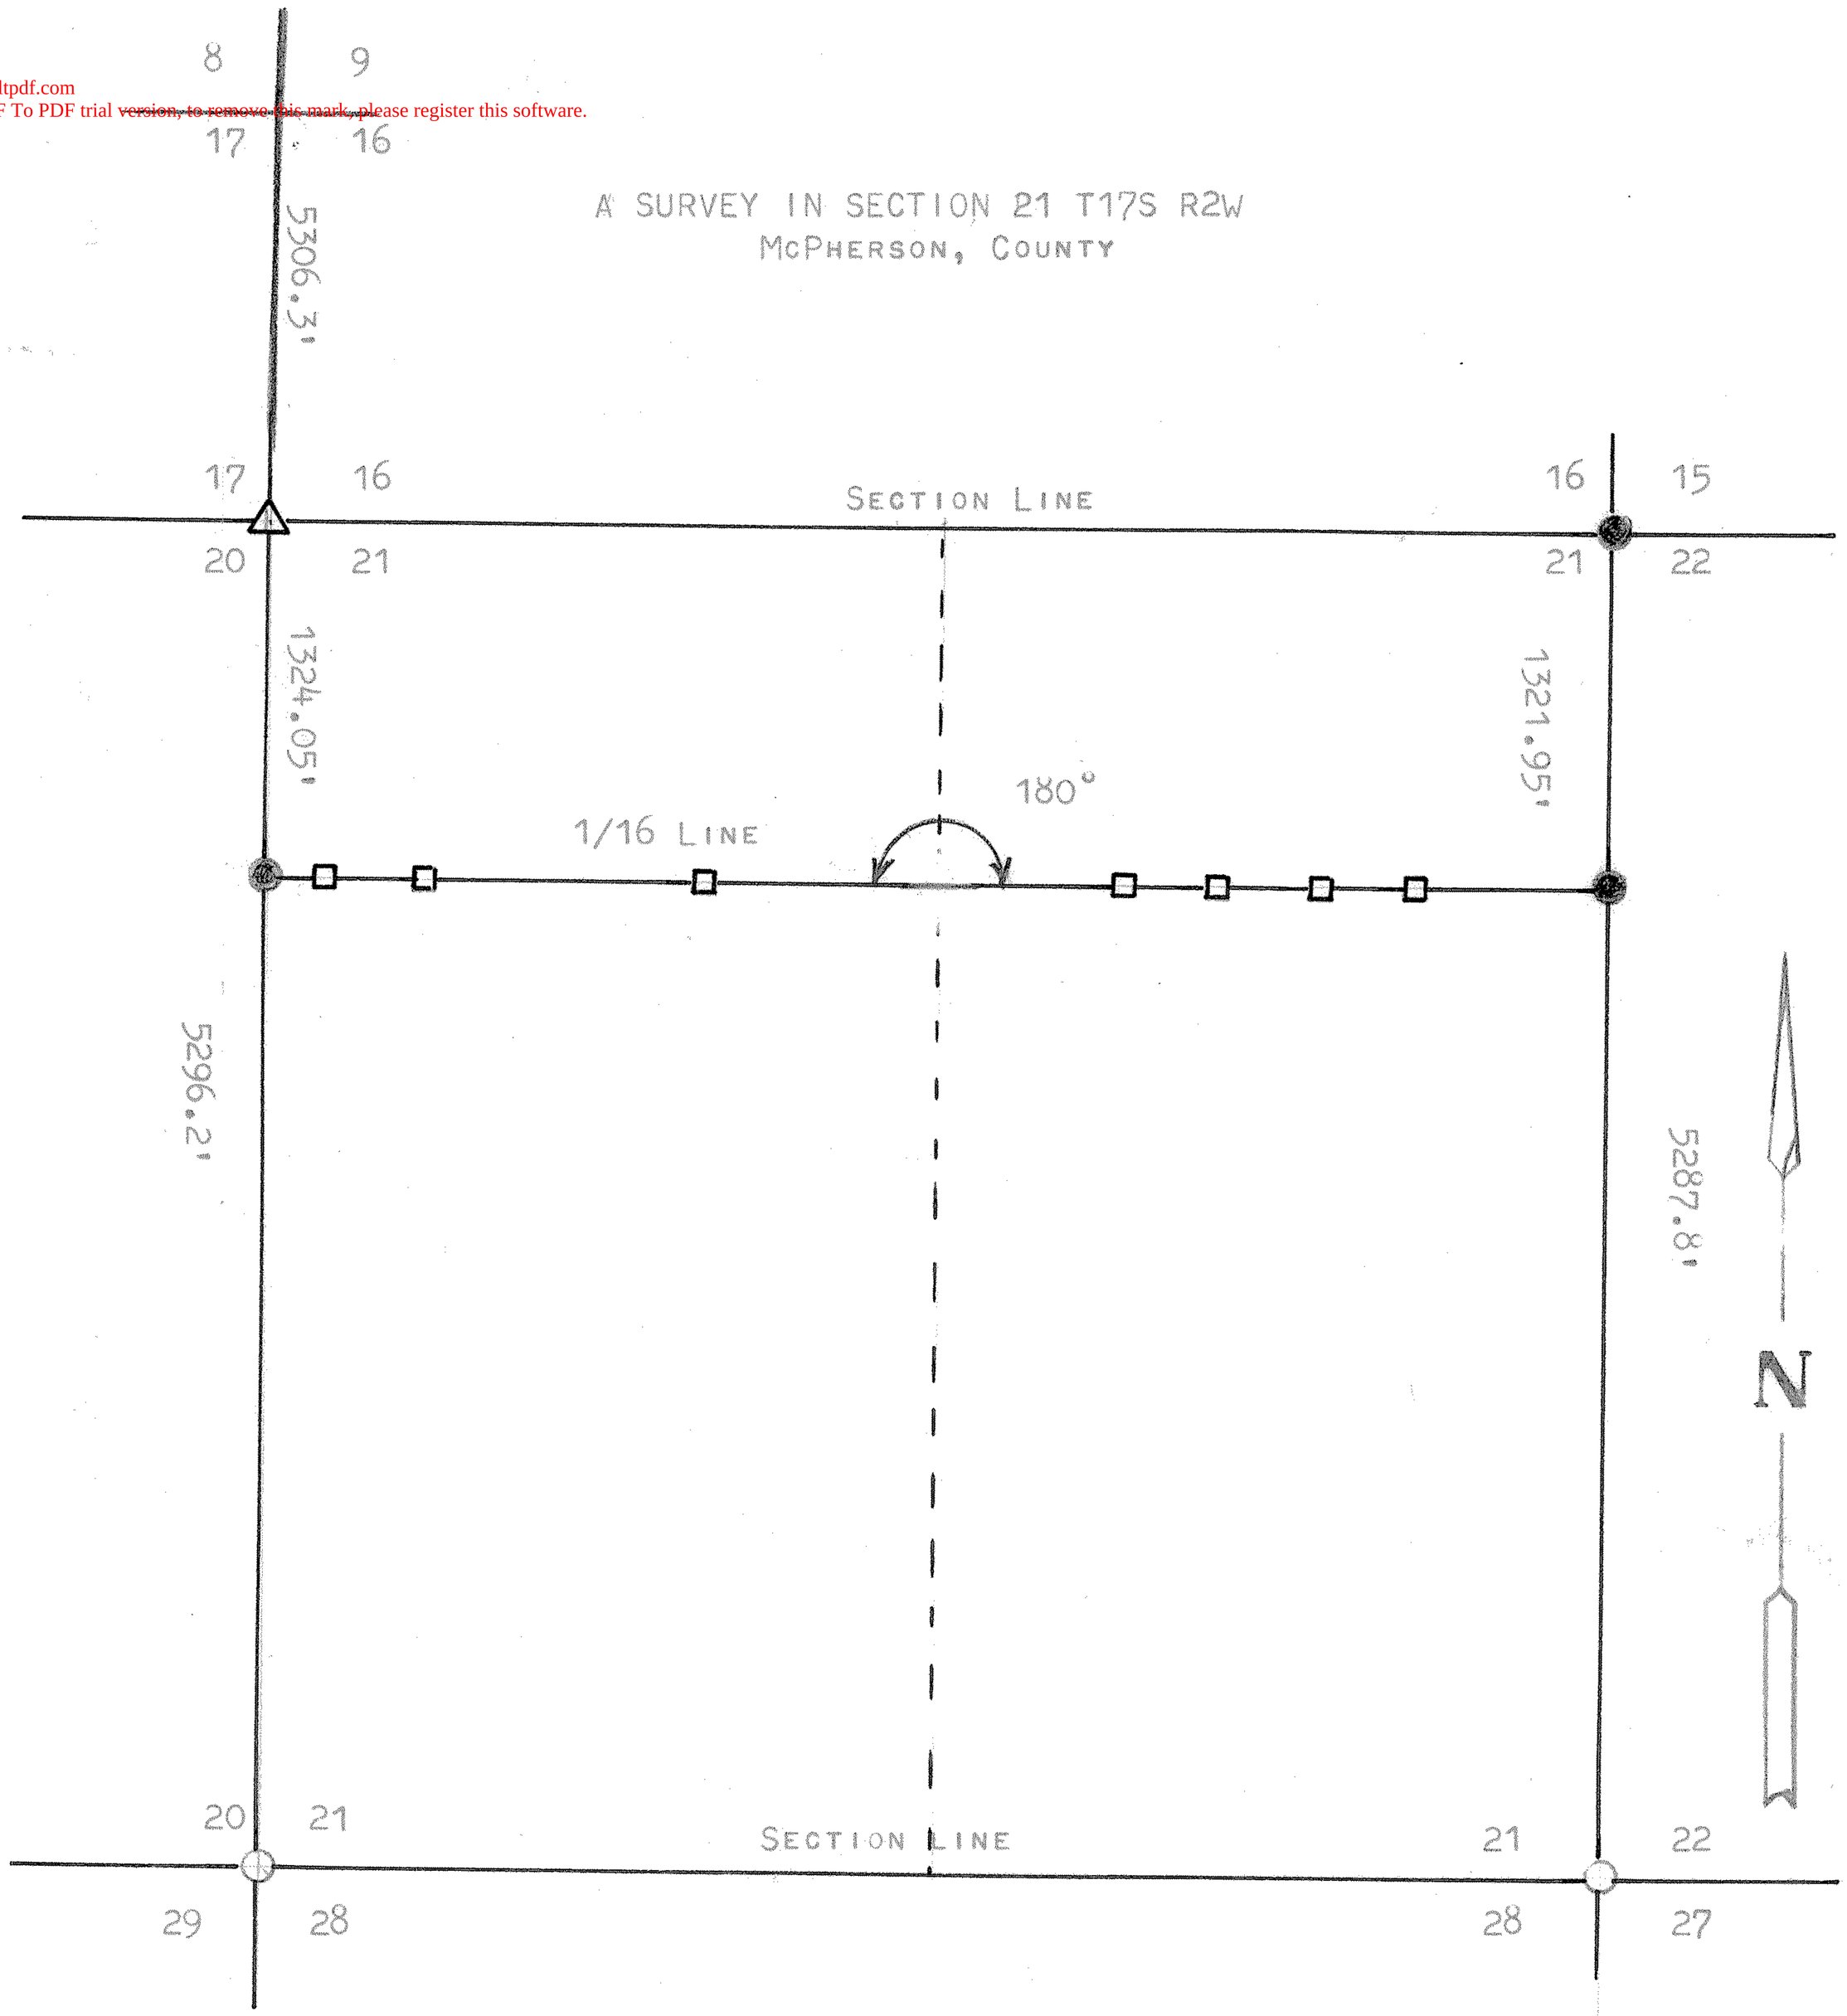

△ STONES FOUND THIS SURVEY

○ IRON PINS FOUND THIS SURVEY

□ WOOD STAKES SET ON 1/16 LINE

● IRON PINS SET THIS SURVEY

STATE OF KANSAS)
COUNTY OF MCPHERSON) SS

I, FRANCIS RANKIN, PROFESSIONAL ENGINEER OF THE STATE OF KANSAS DO HEREBY CERTIFY THAT UNDER MY SUPERVISION A SURVEY WAS DONE TO DETERMINE THE N1/2, NE1/4, AND THE N1/2, NW1/4, SECTION 21, T17S R2W OF THE 6TH PM. AND THAT THE ACCOMPANYING PLAT IS A TRUE EXHIBIT OF SAID SURVEY AS FAR AS IT IS KNOWN TO ME.

SURVEY CALLED FOR BY CLARENCE ANDERSON

SIGNED THIS 8 DAY OF FEBRUARY, 1967

FRANCIS RANKIN
PROFESSIONAL ENGINEER
McPHERSON, KANSAS

F. R. RANKIN
LICENSED
799
KANSAS
PROFESSIONAL ENGINEER

MICROFILM