http://www.adultpdf.com
Created by TIFF To PDF trial version, to remove this mark, please register this software.

A SURVEY OF A TRACT OF LAND IN THE
SW 1/4, SECTION 27, T17S, R2W,
MCPHERSON COUNTY, KANSAS

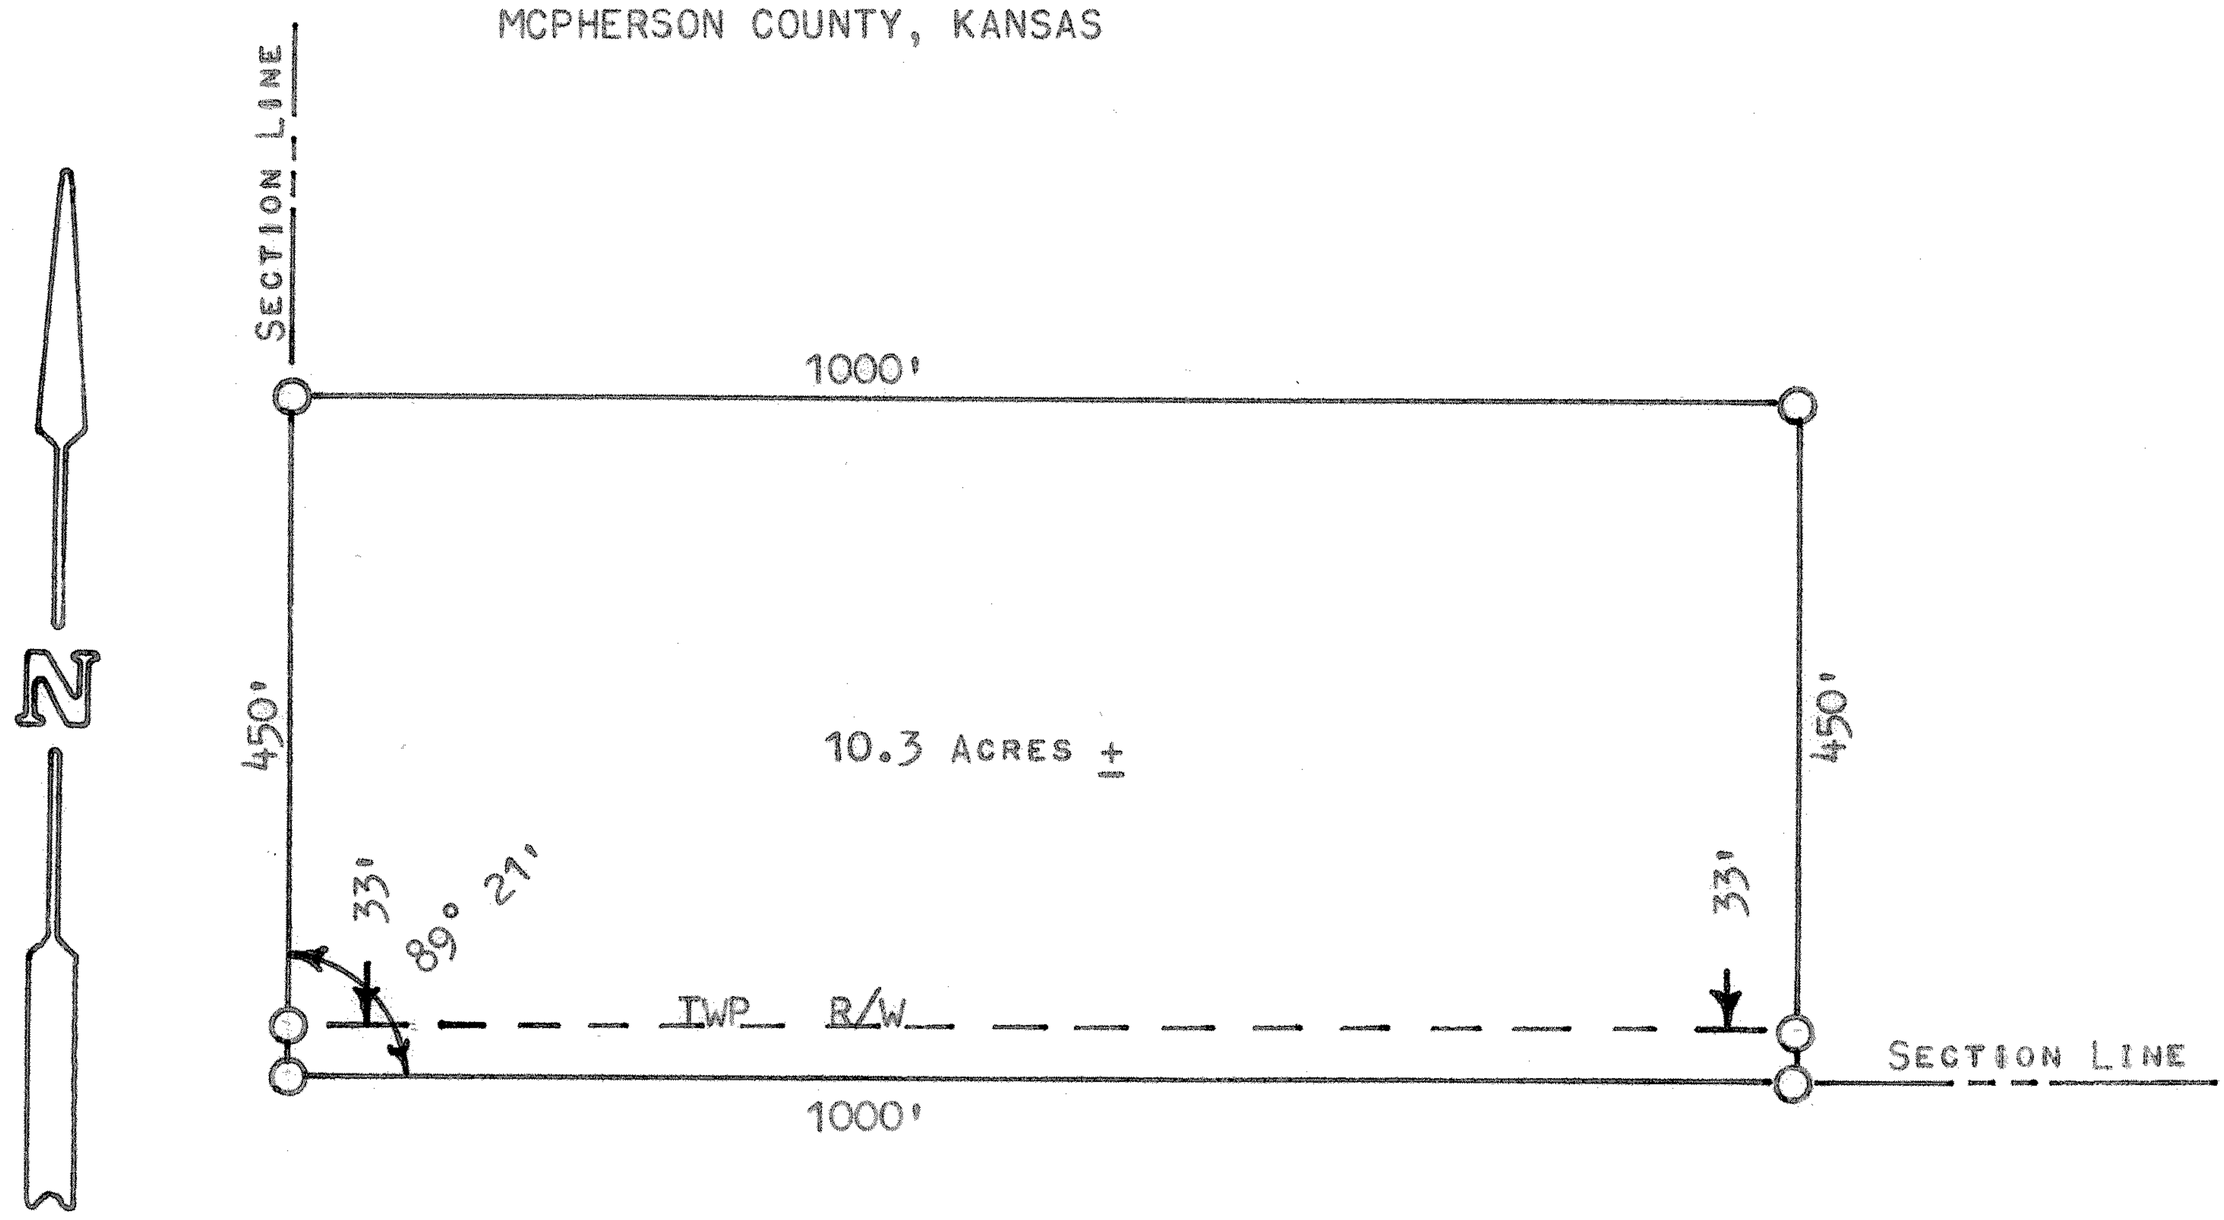

STATE OF KANSAS)
COUNTY OF MCPHERSON) SS

I, MELVIN FERGUSON, COUNTY ENGINEER OF MCPHERSON COUNTY, KANSAS, DO HEREBY CERTIFY THAT UNDER MY SUPERVISION A SURVEY WAS MADE OF A TRACT OF LAND IN THE SW 1/4 OF SECTION 27, T17S-R2W, OF THE 6TH P.M., AND DESCRIBED AS FOLLOWS:

BEGINNING AT THE SW CORNER OF SAID SW 1/4, SECTION 27, T17S-R2W; THENCE NORTH ON SECTION LINE 450 FEET; THENCE EAST, PARALLEL WITH SECTION LINE 1000 FEET; THENCE SOUTH, PARALLEL WITH SECTION LINE 450 FEET; THENCE WEST ON SECTION LINE 1000 FEET, TO POINT OF BEGINNING. SAID TRACT CONTAINS 10.3 ACRES, MORE OR LESS.

I ALSO CERTIFY THAT THE ABOVE PLAT IS A TRUE EXHIBIT OF SAID SURVEY AS FAR AS IT IS KNOWN TO ME.

SURVEY CALLED FOR BY W. K. PETERS.

SIGNED THIS 13th DAY OF JUNE, 1974.

Melvin Ferguson
MELVIN FERGUSON
COUNTY ENGINEER
MCPHERSON COUNTY, KANSAS

MELVIN V. FERGUSON LICENSED 6772 KANSAS PROFESSIONAL ENGINEER

MICROFILM