http://www.adultpdf.com
Created by TIFF To PDF trial version, to remove this mark, please register this software.

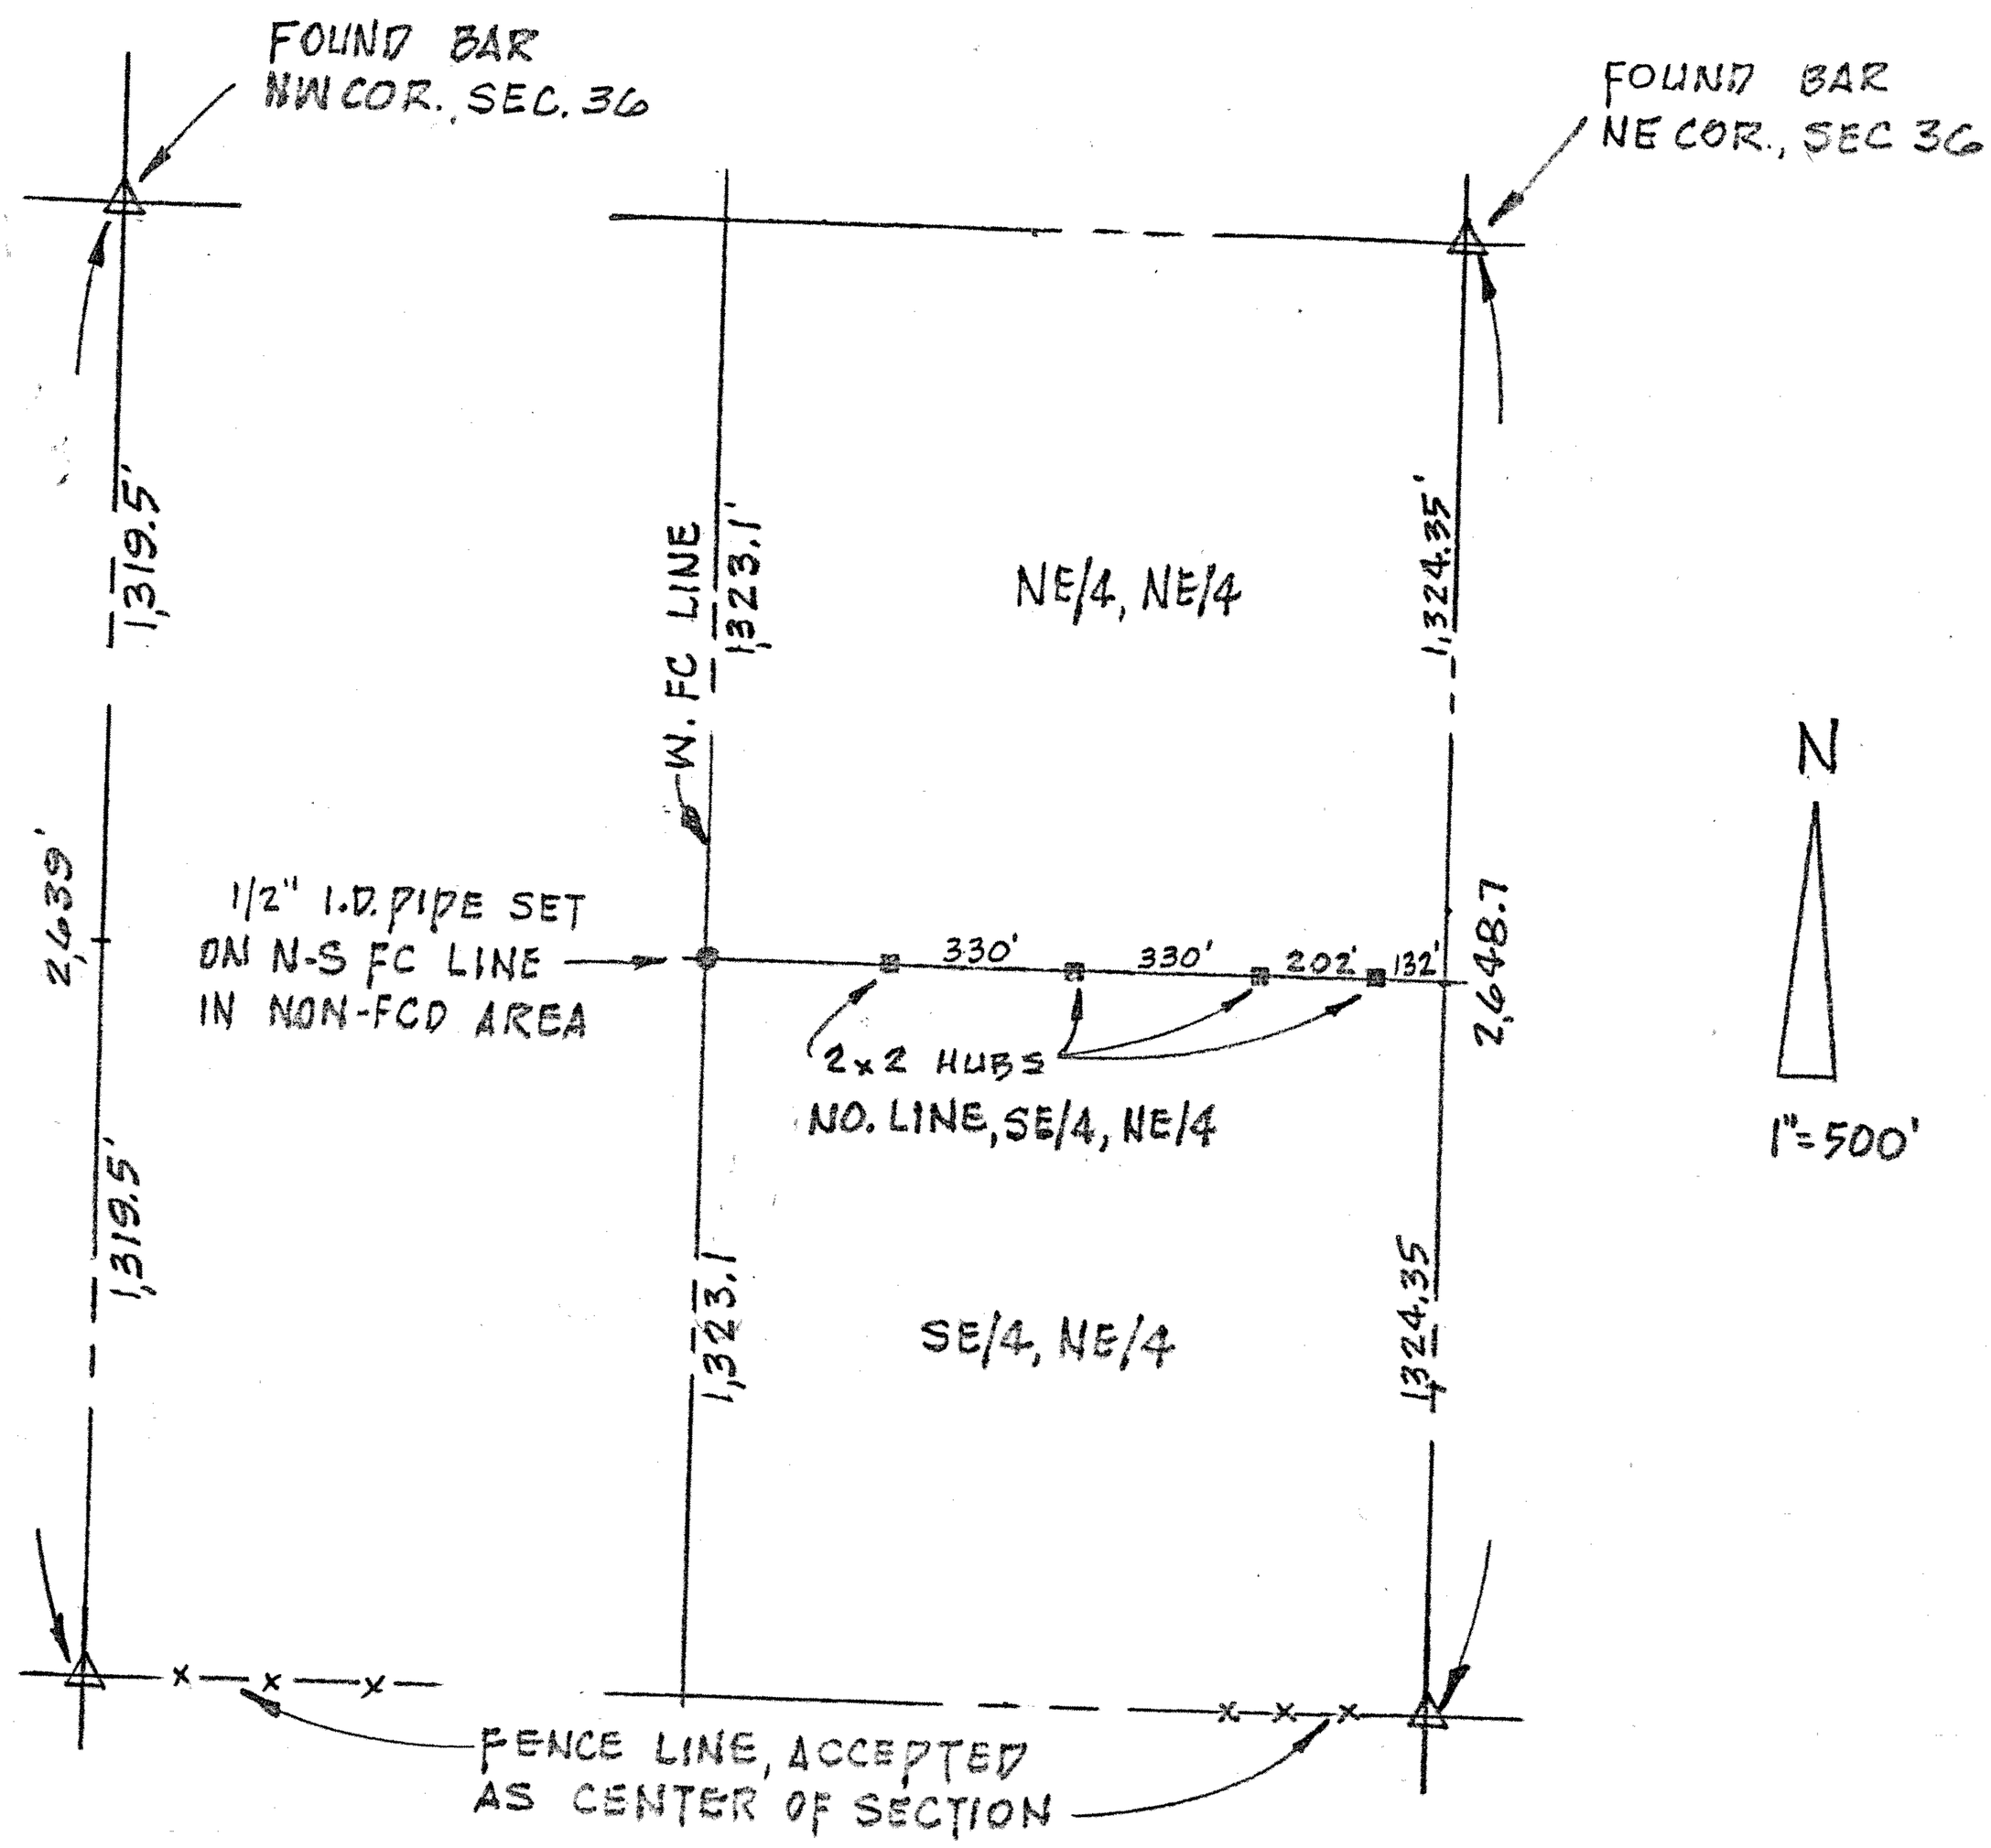

PLAN

I hereby certify this drawing to be the true plat of a survey performed under my direction of the North Line of the Southeast Quarter of the Northeast Quarter (SE/4, NE/4), Section 36, Township 17 South, Range 2 West of the Sixth Principal Meridian, McPherson County, Kansas.

SURVEYOR

L. DEAN STROWIG
1211 SUNRISE DR.
SALINA, KS. 67401

L. DEAN STROWIG REGISTERED LS-193 KANSAS LAND SURVEYOR

L. DEAN STROWIG LICENSED 2189 KANSAS PROFESSIONAL ENGINEER

MICROFILM

PLAT of SURVEY
of
N. LINE, SE/4, NE/4, SEC. 36-17-2W
McPHERSON COUNTY, KANSAS
31 JANUARY 1976