http://www.adultpdf.com
Created by TIFF To PDF trial version, to remove this mark, please register this software.

SURVEY SW 1/4, SECTION 10,
T17S, R3W
MC PHERSON, KANSAS

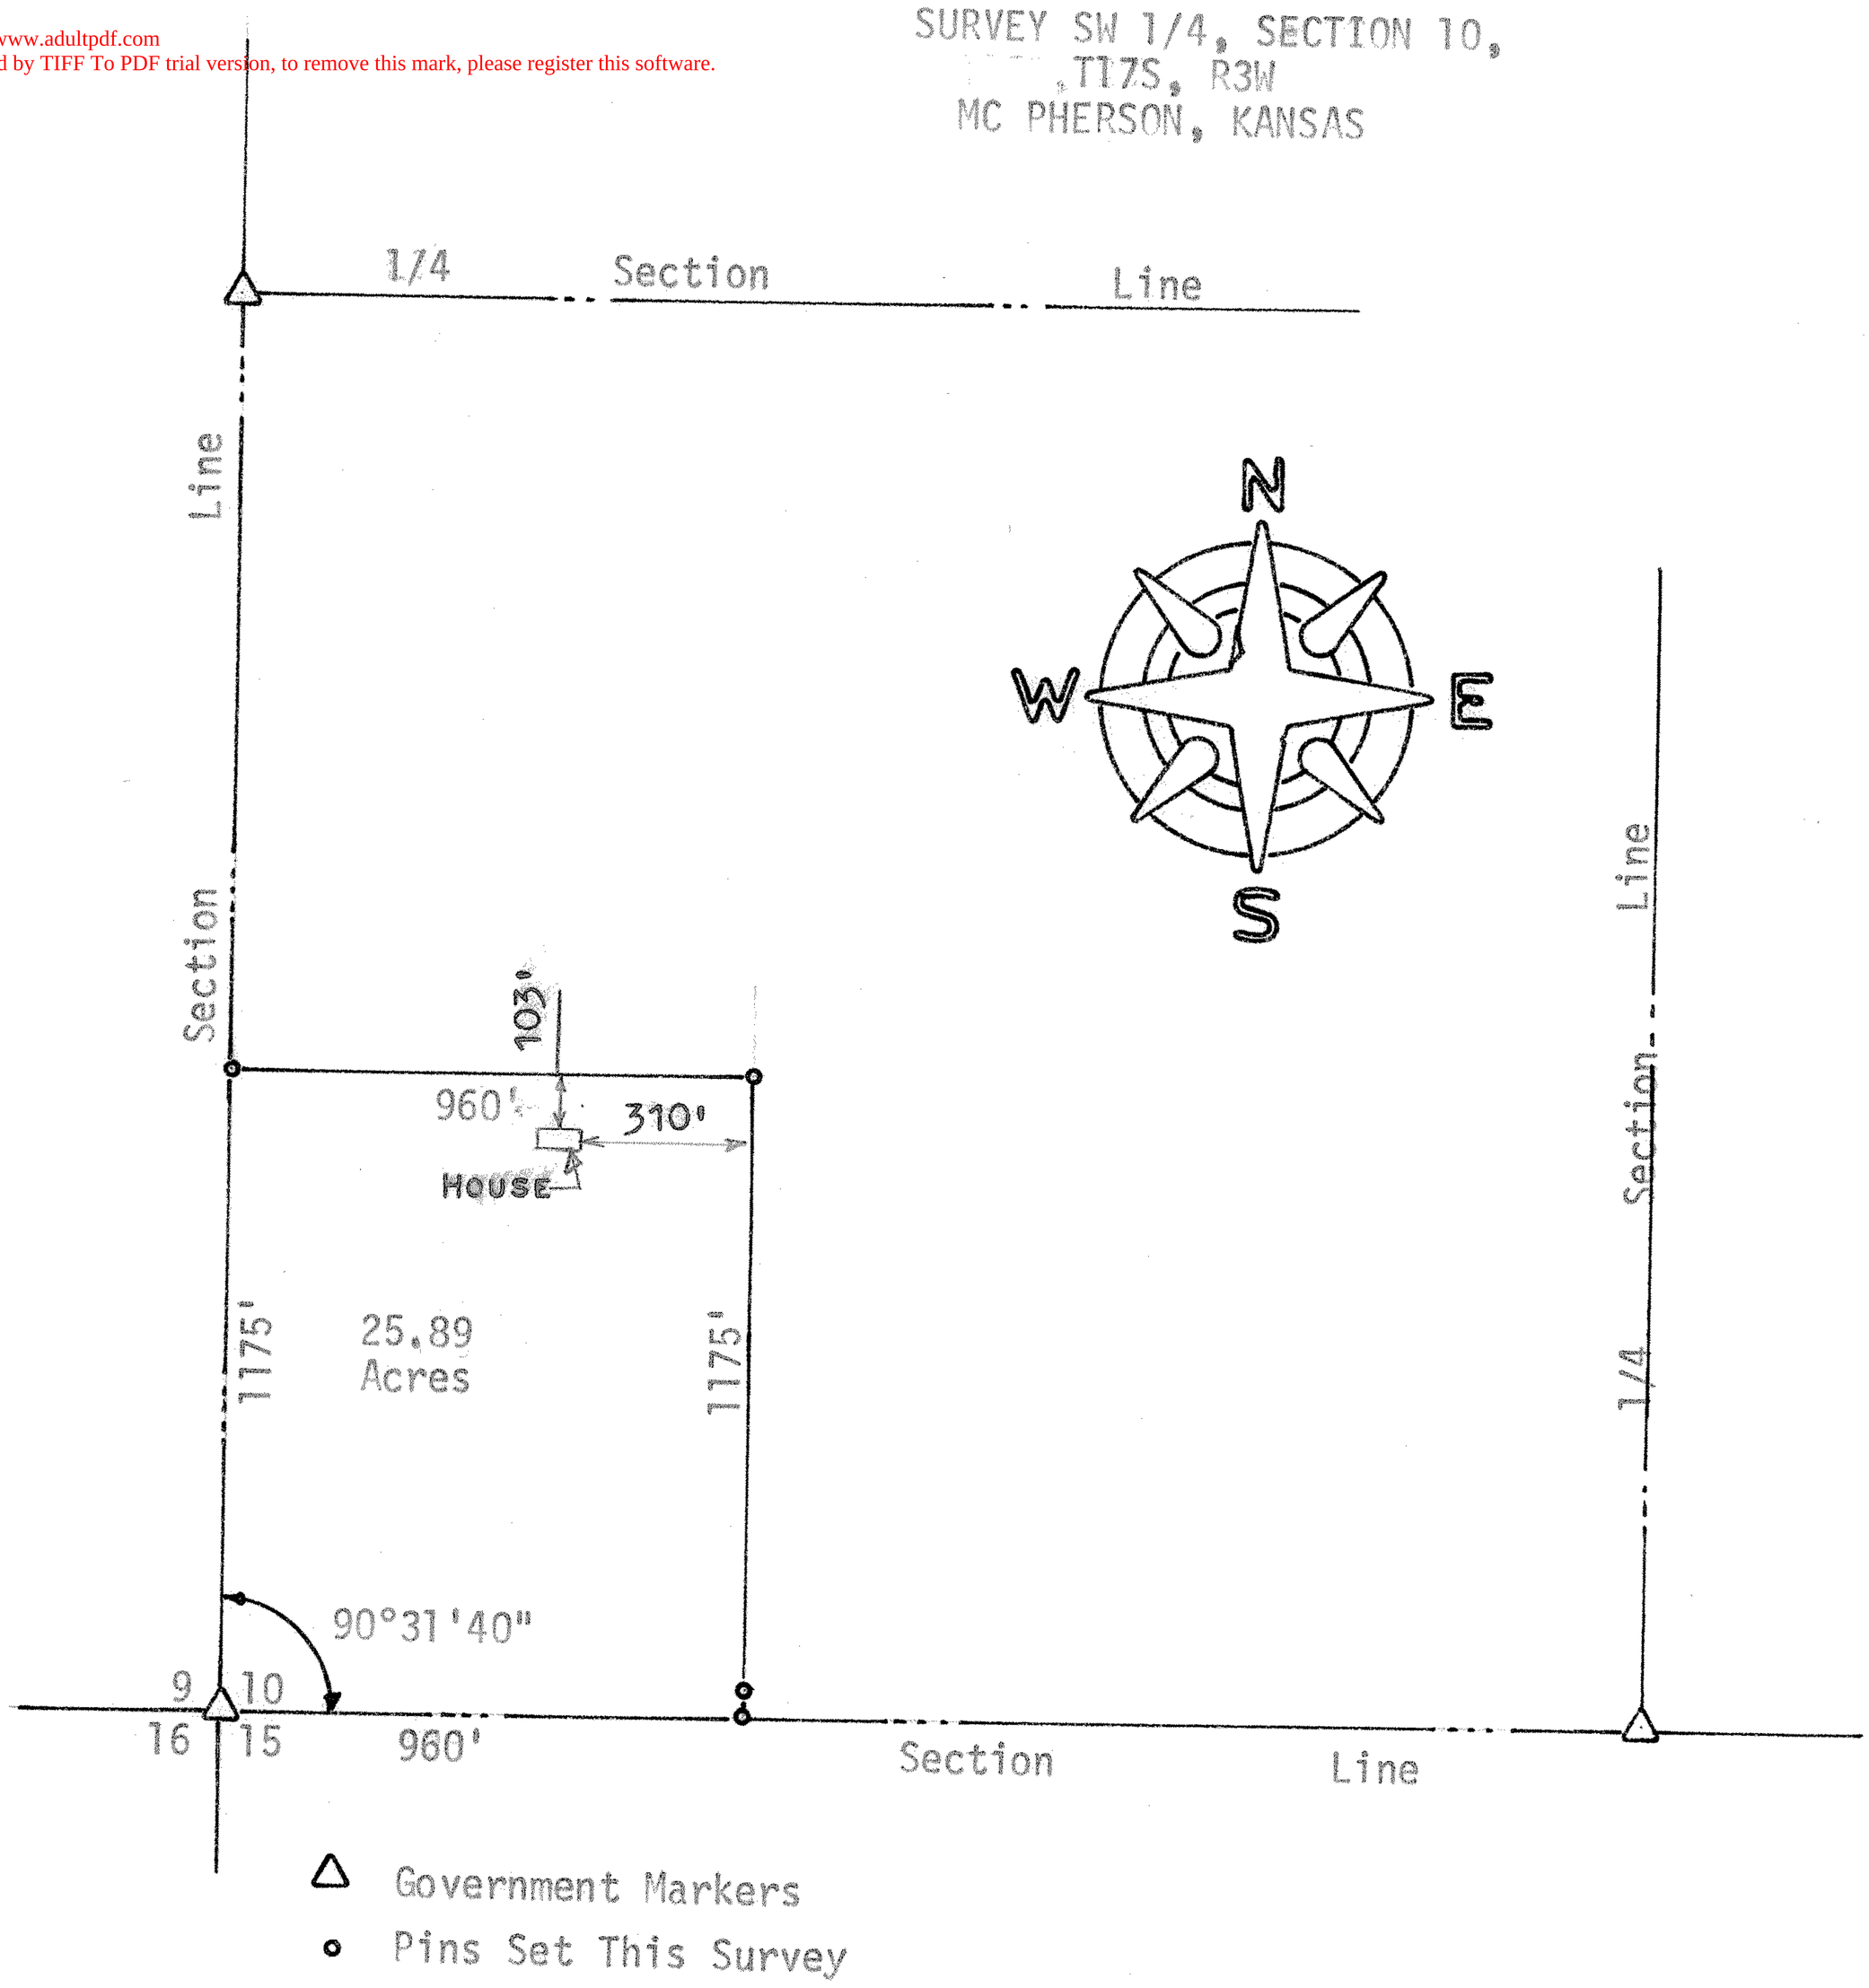

State of Kansas)
County of McPherson) S.S.

I, F. R. Rankin, County Engineer of McPherson County, Kansas, do hereby certify that under my supervision a survey was made in the SW 1/4 Section 10, T17S, R3W of the 6th P.M. and described as follows: Beginning at the SW corner of the SW 1/4 of said Section; thence North on the West line of said SW 1/4, a distance of 1175 feet; thence East 960 feet; thence South 1175 feet to the South line of said SW 1/4; thence West 960 feet to the place of beginning. The land herein described contains 25.89 Acres. The above plat is a true exhibit of said survey as far as it is known to me.

Survey requested by Robert F. Brandt

Signed this 19 Day of December, 1973

F. R. Rankin, P. E.
Administrator of P.W. & County Engr.
McPherson County, Kansas

F. R. RANKIN
LICENSED
KANSAS
PROFESSIONAL ENGINEER

MICROFILM