http://www.adultpdf.com
Created by TIFF To PDF trial version, to remove this mark, please register this software.

Landmark
SURVEYING & MAPPING

Member Kansas Society of Land Surveyors

Office: (785) 263-2625 Fax: (785) 263-1580
301 North Broadway Abilene, Kansas, 67410
P.O. Box 97

SURVEYORS CERTIFICATE

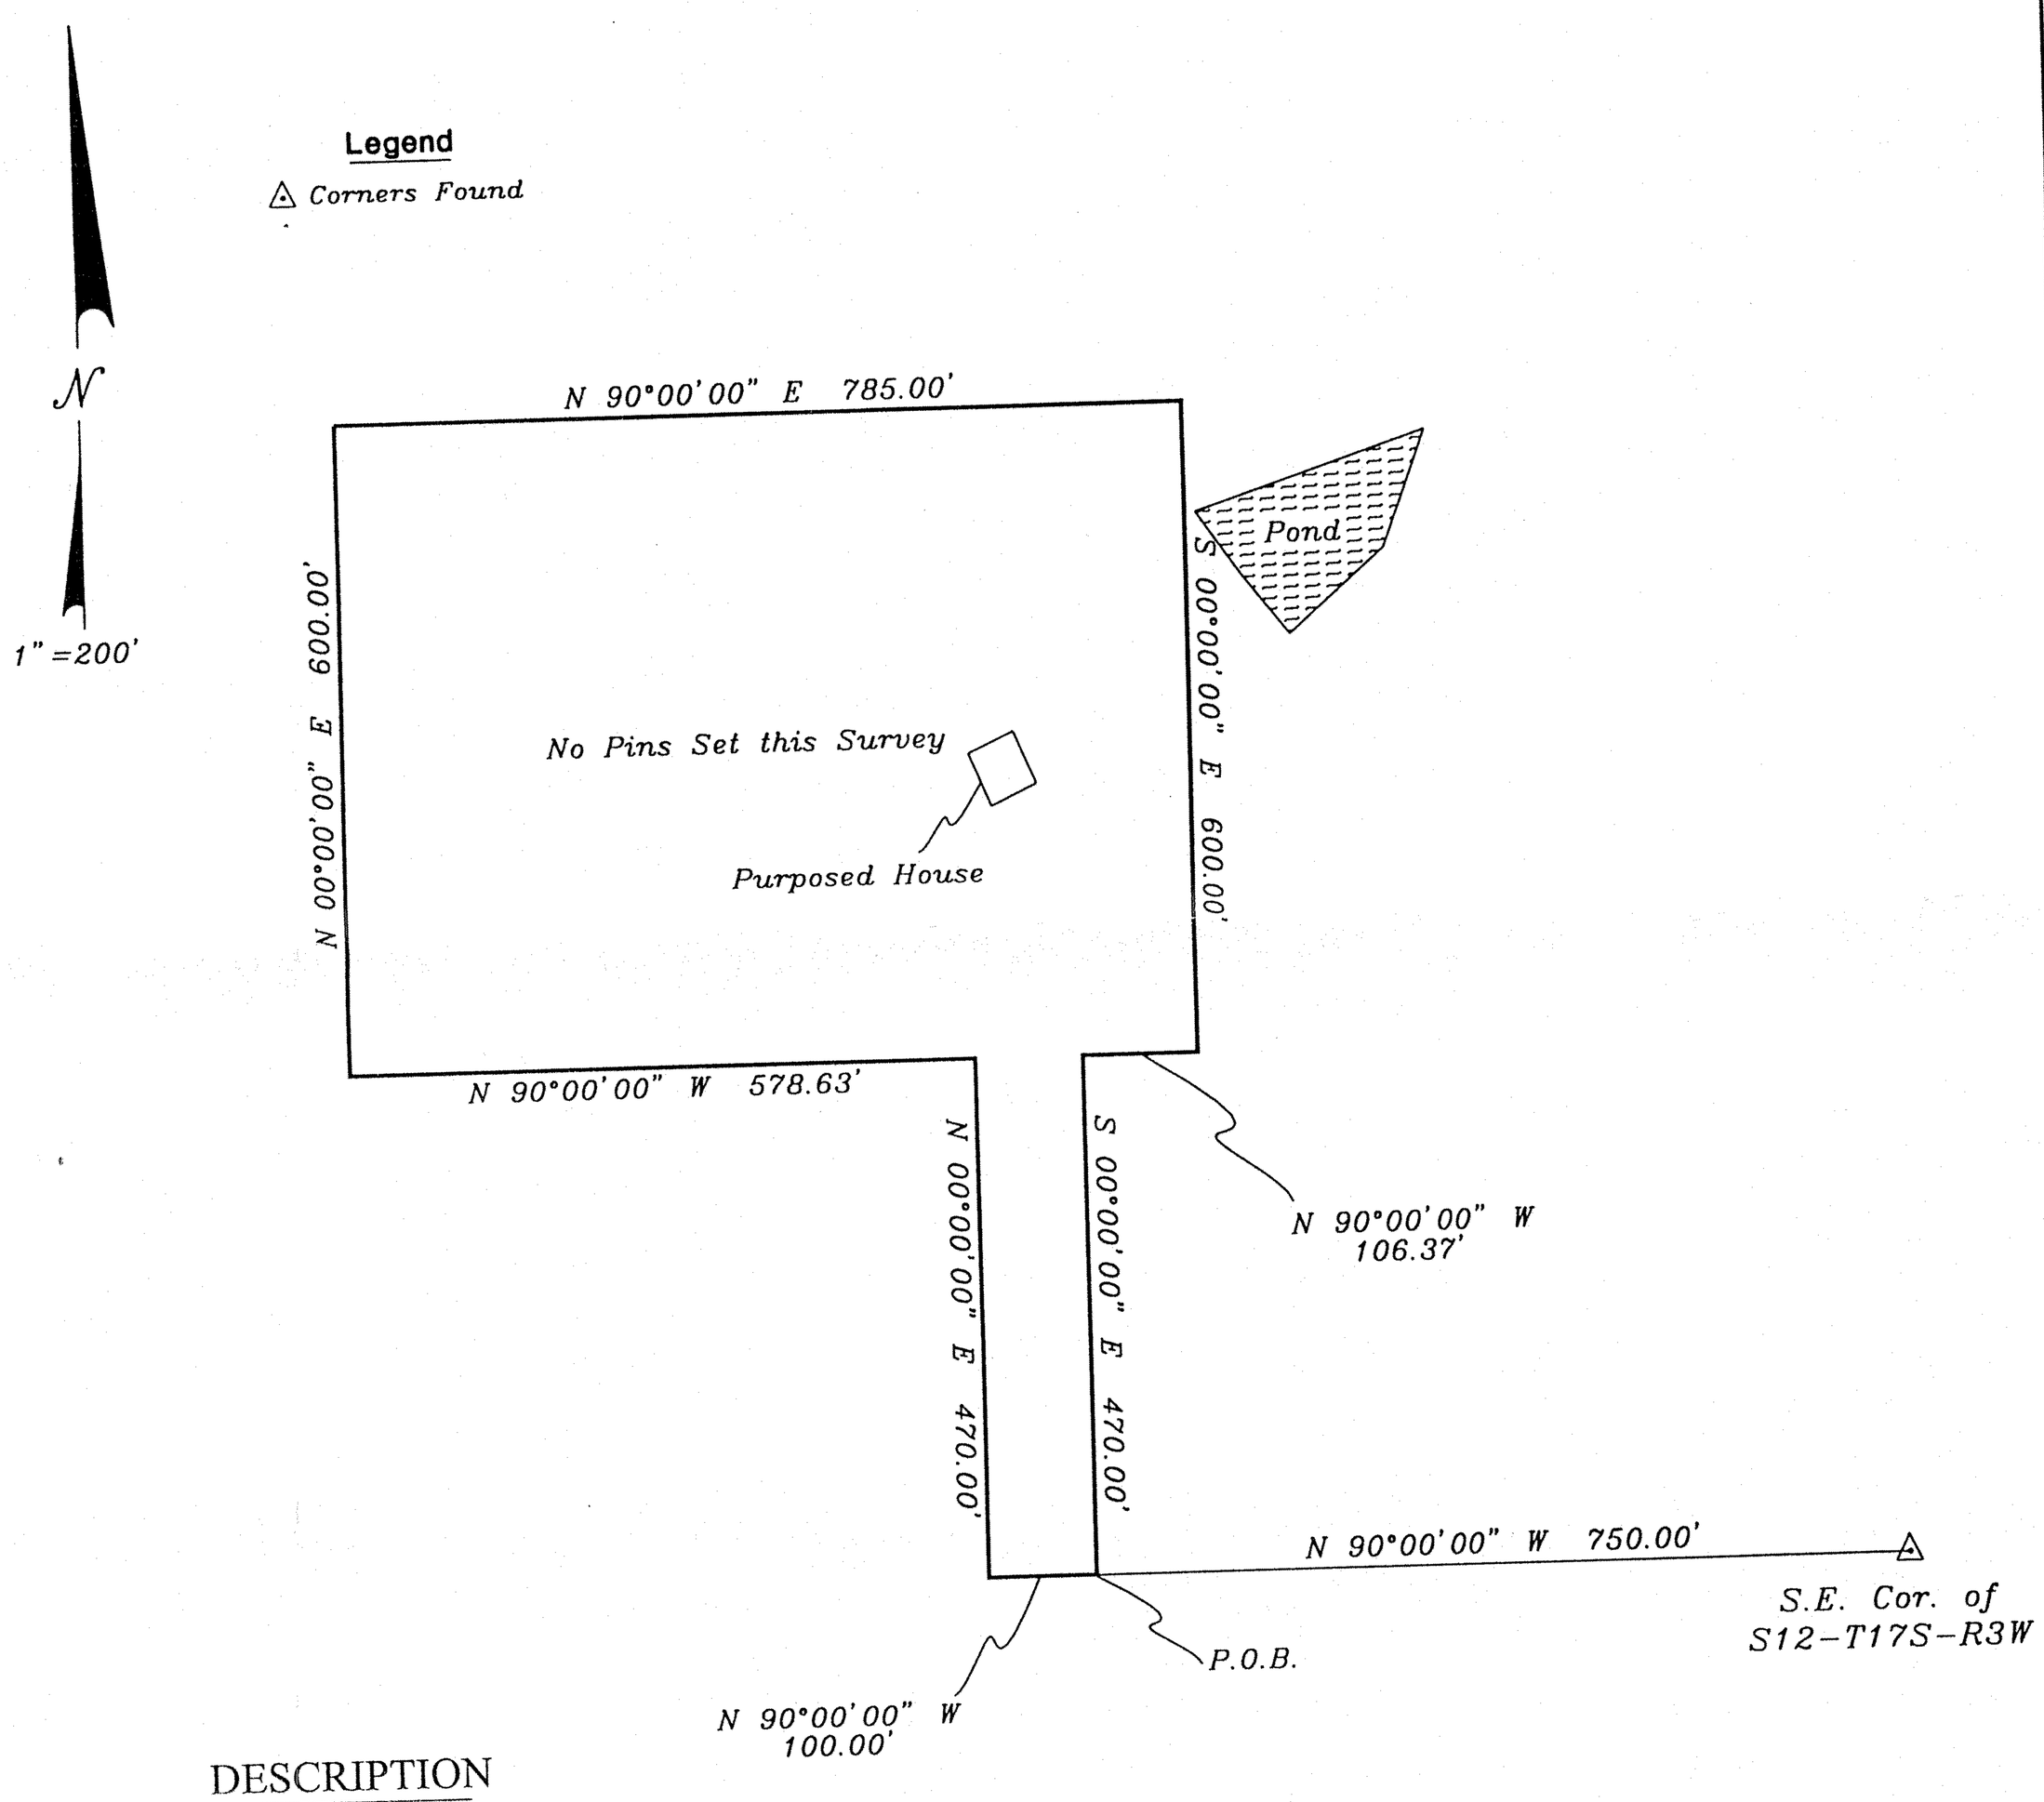

DESCRIPTION

A tract of land in the Southeast Quarter of Section Twelve (12), Township Seventeen (17) South, Range Three (3) West of the 6th P.M., McPherson County, Kansas.

Commencing at the Southeast corner of said section, thence N90°00'00"W a distance of 750.00' to the point of beginning,
-thence N90°00'00"W a distance of 100.00',
-thence N00°00'00"E a distance of 470.00',
-thence N90°00'00"W a distance of 578.63',
-thence N00°00'00"E a distance of 600.00',
-thence N90°00'00"E a distance of 785.00',
-thence S00°00'00"E a distance of 600.00',
-thence N90°00'00"W a distance of 106.37',
-thence S00°00'00"E a distance of 470.00' to the point of beginning.
Containing 11.89 acres more or less. Subject to road right-of-way on the South side.

CERTIFICATION

I HEREBY CERTIFY THAT THIS IS A TRUE AND ACCURATE PLAT OF THE ABOVE DESCRIBED PROPERTY TO THE BEST OF MY KNOWLEDGE.

Herb Monroe L.S. #122

File #: L98-129	Drawn By: TCR
Date: 2/26/98	Survey for: Shelly Heimer