http://www.adultpdf.com
Created by TIFF To PDF trial version, to remove this mark, please register this software.

A SURVEY OF A TRACT OF LAND IN THE
SE1/4, SECTION 19, T17S, R3W
MCPHERSON COUNTY, KANSAS

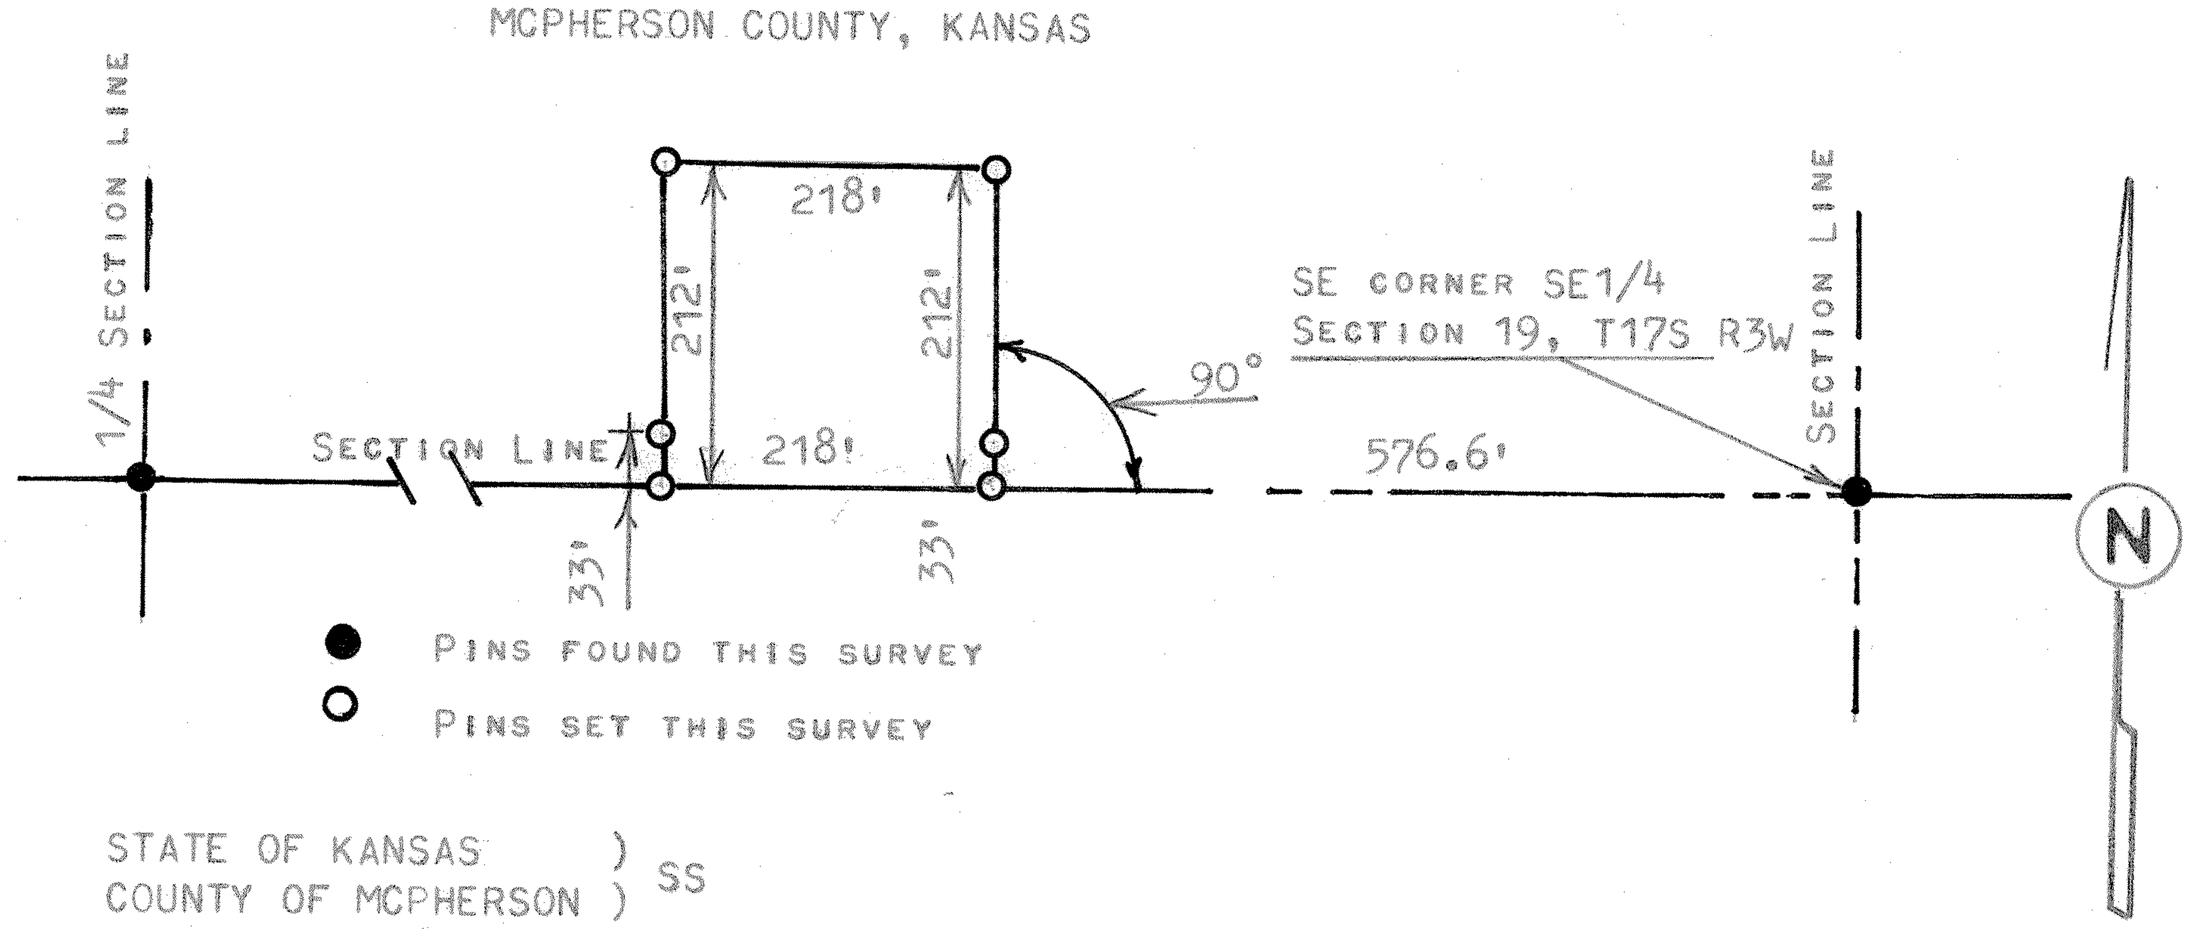

STATE OF KANSAS)
COUNTY OF MCPHERSON) SS

I, MELVIN FERGUSON, PROFESSIONAL ENGINEER OF THE STATE OF KANSAS DO HEREBY CERTIFY THAT UNDER MY SUPERVISION A SURVEY WAS MADE IN THE SE1/4, SECTION 19, T17S, R3W OF THE 6TH P.M. AND DESCRIBED AS FOLLOWS:

BEGINNING 576.6 FEET WEST OF THE SE CORNER SE1/4, SECTION 19, T17S, R3W; THENCE NORTH RIGHT ANGLE 212 FEET; THENCE WEST PARALLEL WITH SECTION LINE 218 FEET; THENCE SOUTH TO SECTION LINE 212 FEET; THENCE EAST ON SECTION LINE 218 FEET, AND TO PLACE OF BEGINNING SAID TRACT OF LAND CONTAINS 1.06 ACRES MORE OR LESS, AND THAT THE ABOVE PLAT IS A TRUE EXHIBIT OF SAID SURVEY AS FAR AS IT IS KNOWN TO ME.

SURVEY CALLED FOR BY CURTIS CARLSON

SIGNED THIS 5th DAY OF AUGUST, 1977

Melvin Ferguson
MELVIN FERGUSON
PROFESSIONAL ENGINEER
McPHERSON, KANSAS

MELVIN V. FERGUSON
LICENSED
6772
KANSAS
PROFESSIONAL ENGINEER

MICROFILM