http://www.adultpdf.com
Created by TIFF To PDF trial version, to remove this mark, please register this software.

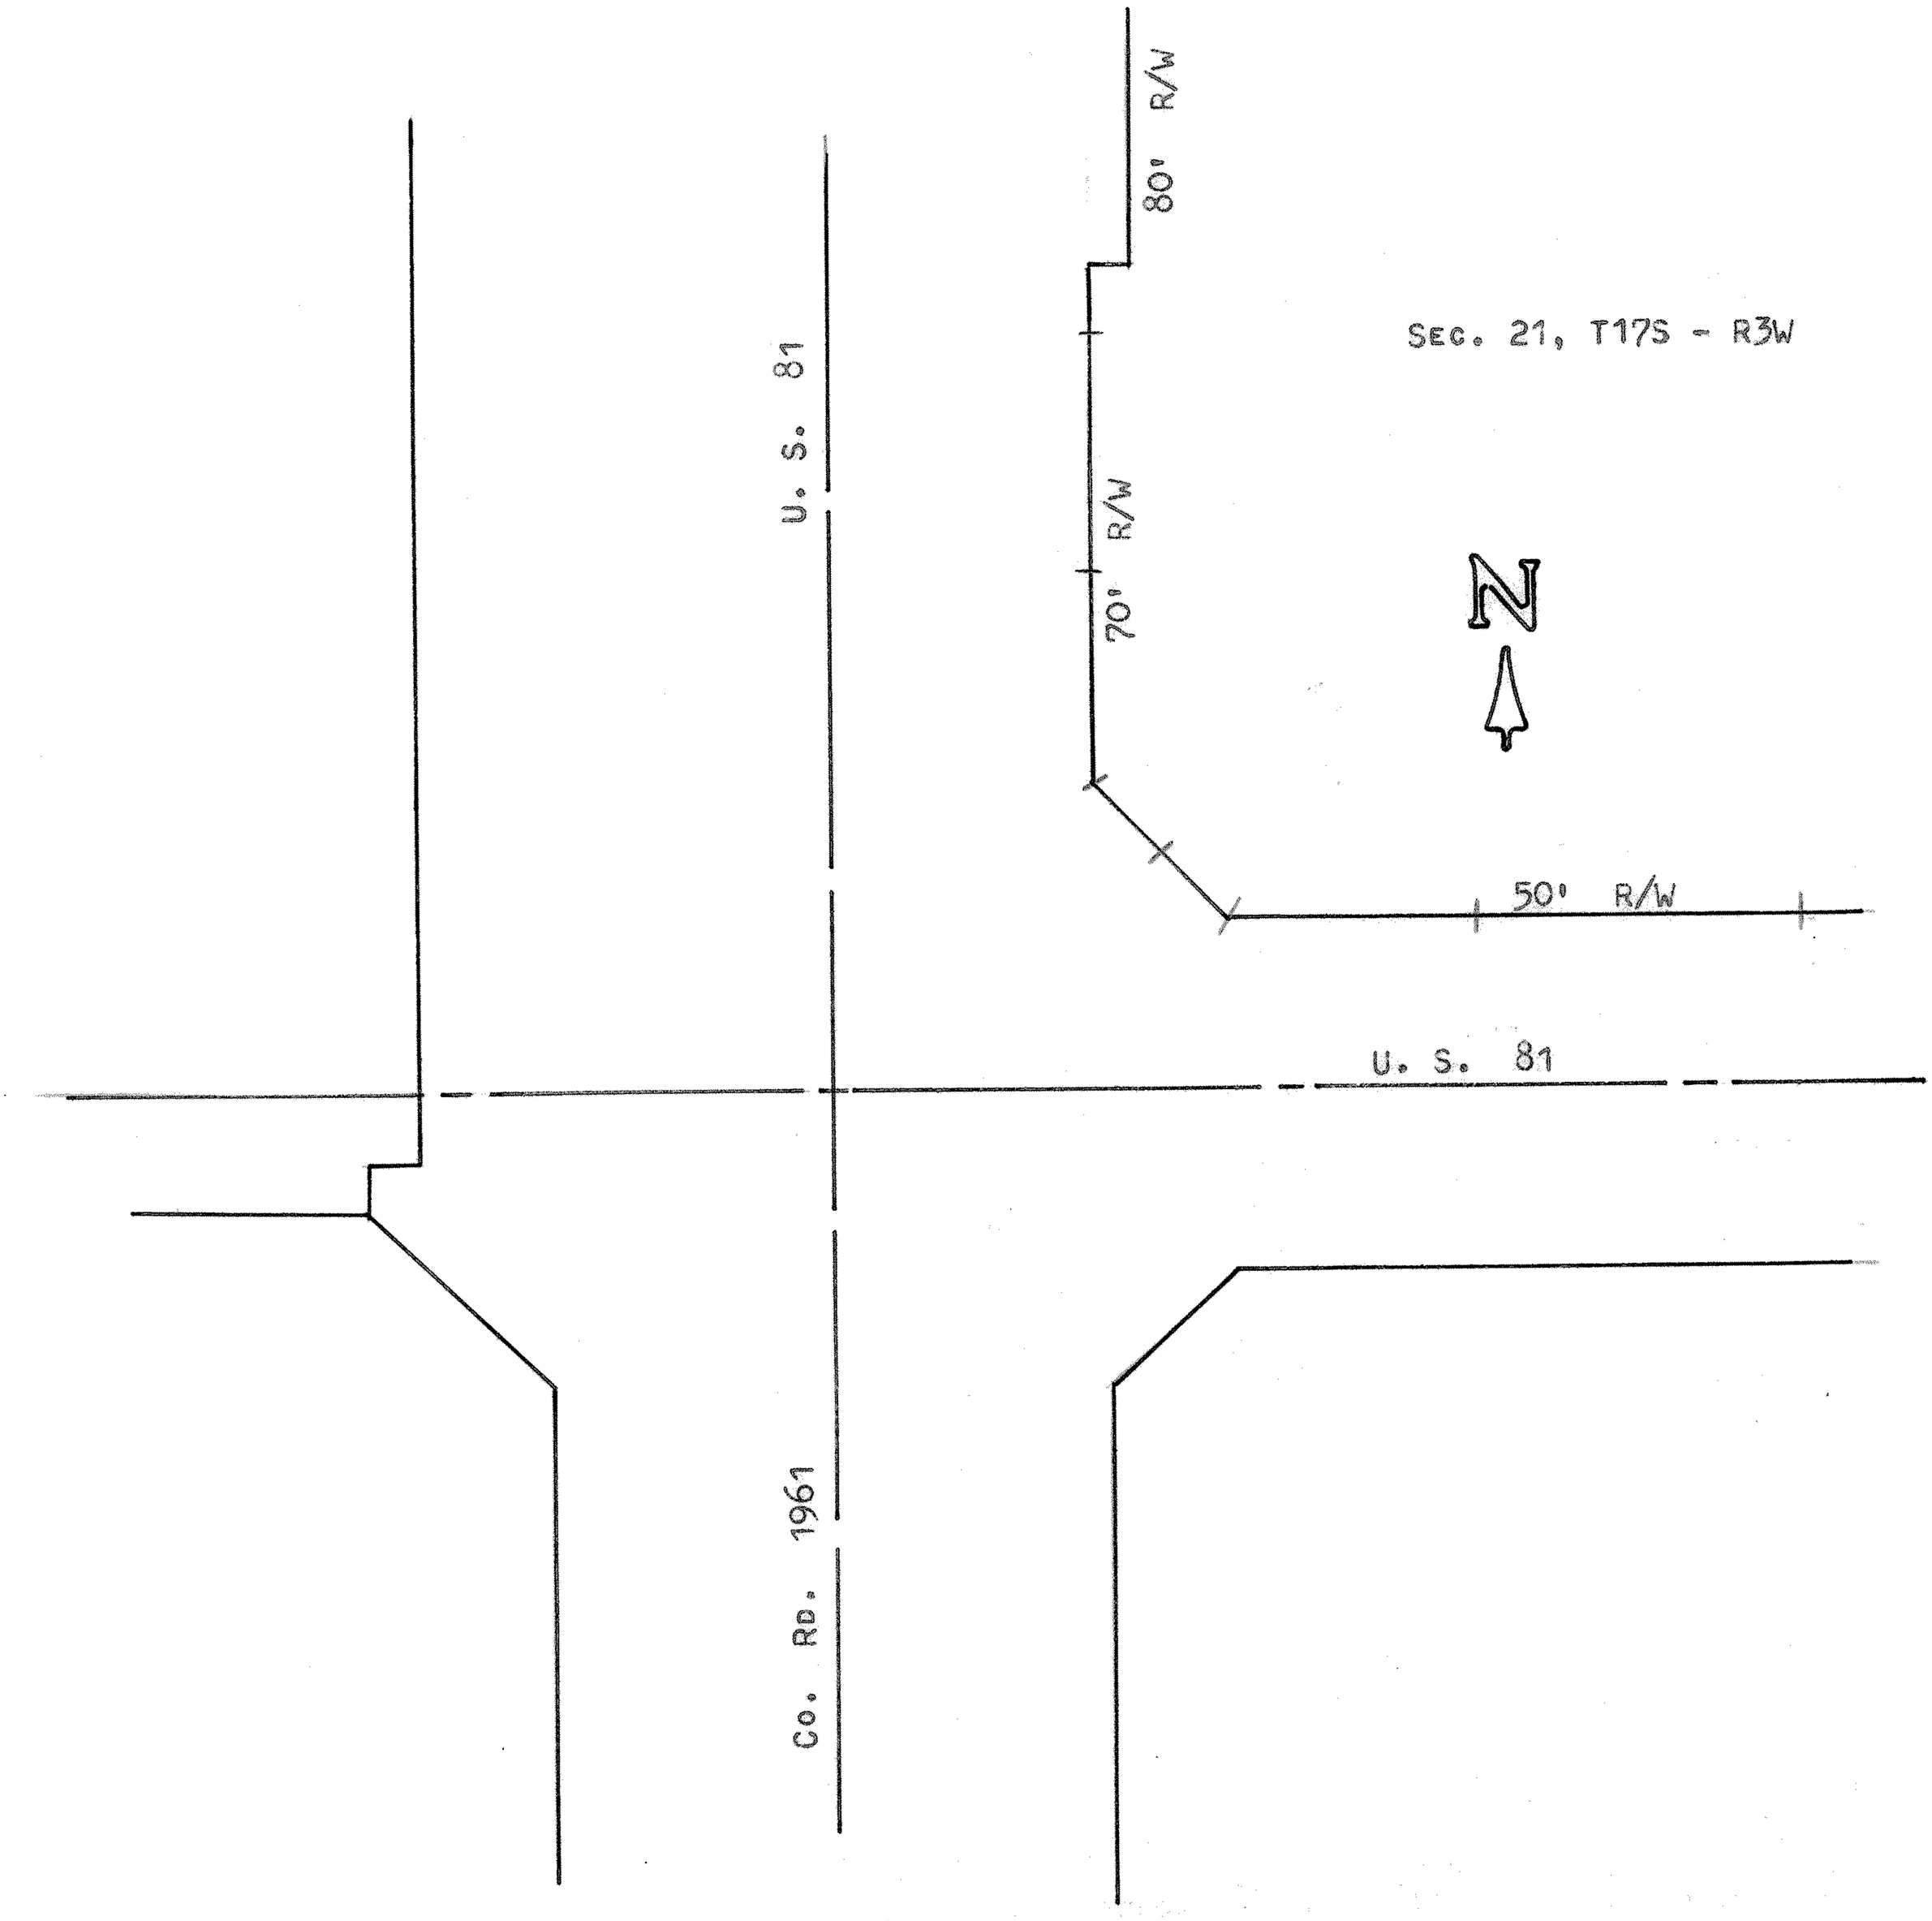

1-LATH SET THIS SURVEY

STATE OF KANSAS)
COUNTY OF McPHERSON) SS

I, MELVIN FERGUSON, COUNTY ENGINEER OF McPHERSON COUNTY KANSAS, DO HEREBY CERTIFY THAT UNDER MY SUPERVISION THE RIGHT-OF-WAY WAS STAKED IN THE SW CORNER OF SECTION 21, T17S - R3W OF THE 6TH P.M. AND THE ABOVE PLAT IS A TRUE EXHIBIT OF SAID RIGHT-OF-WAY AS FAR AS IT IS KNOWN TO ME.

CALLED FOR BY RICHARD KORBE.

SIGNED ON THIS 19th DAY OF SEPTEMBER, 1974.

Melvin Ferguson
MELVIN FERGUSON
COUNTY ENGINEER
McPHERSON CO., KANSAS

MELVIN V. FERGUSON
LICENSED
6772
KANSAS
PROFESSIONAL ENGINEER