http://www.adultpdf.com
Created by TIFF To PDF trial version, to remove this mark, please register this software.

Landmark
SURVEYING & MAPPING

Member Kansas Society of Land Surveyors
Office: (785) 263-2625 Fax: (785) 263-1580
301 North Broadway Abilene, Kansas, 67410
P.O. Box 97

SURVEYORS CERTIFICATE

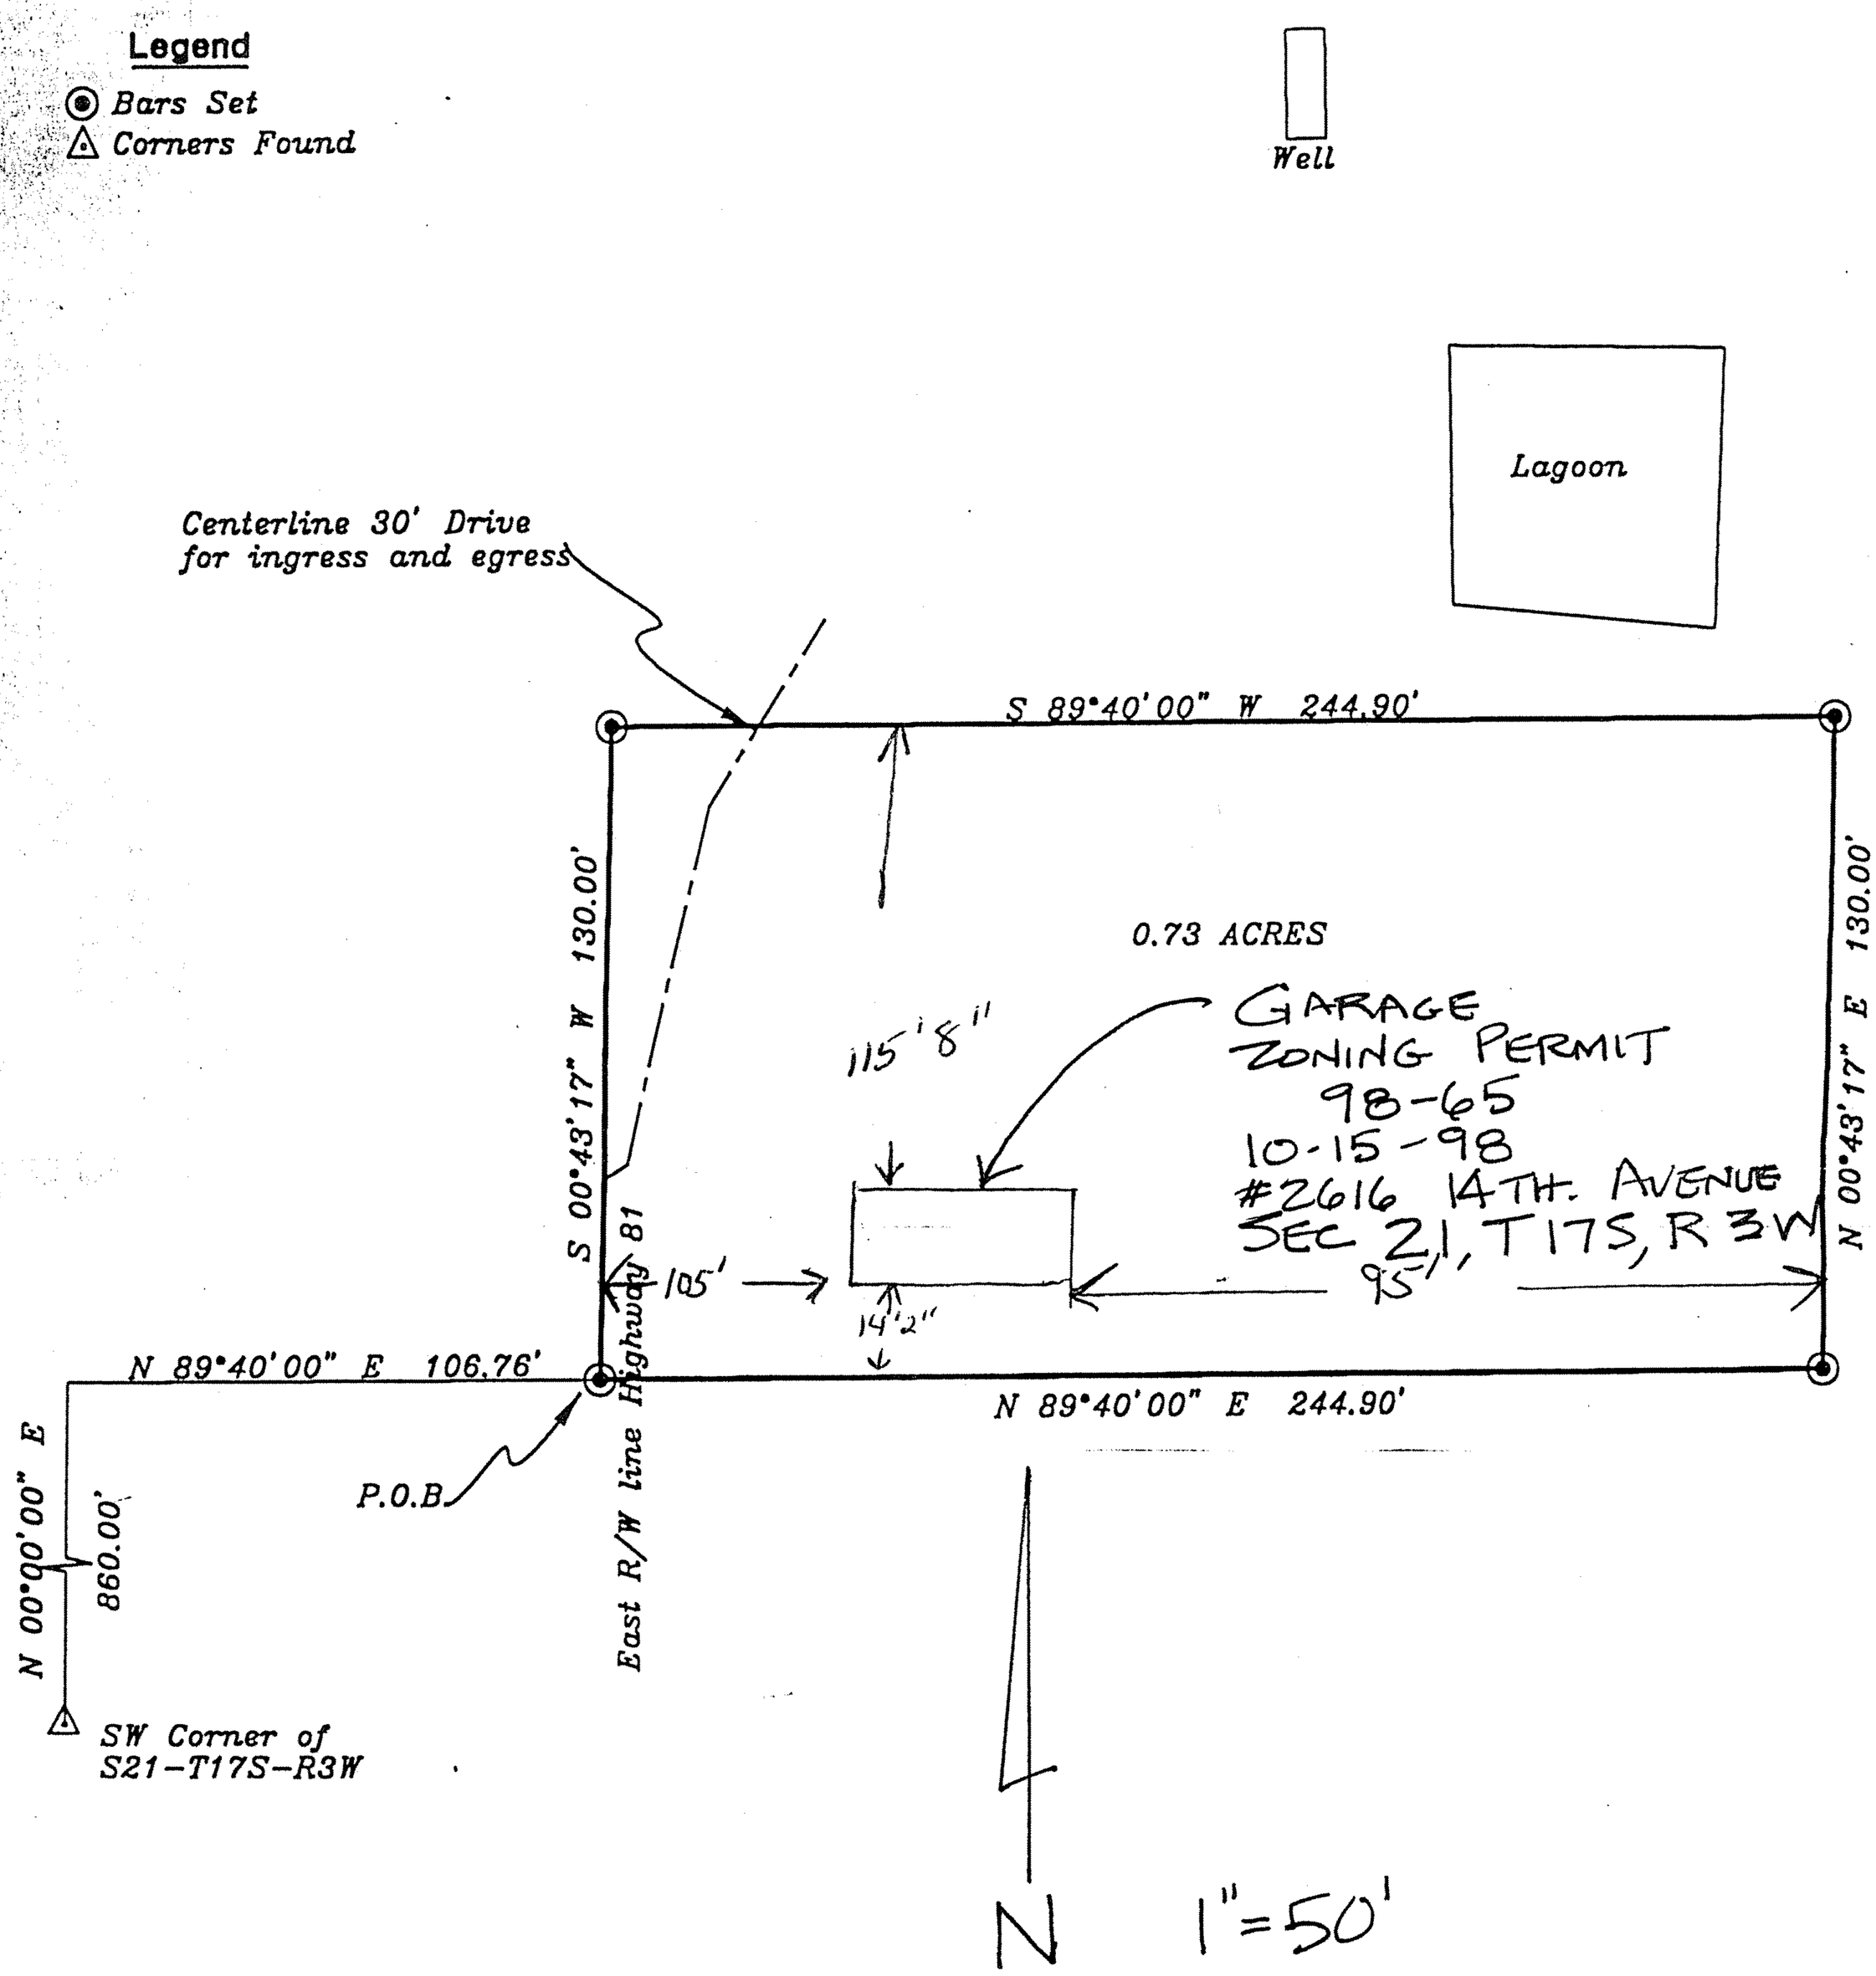

TION

d in the Southwest Quarter (SW1/4) of Section Twenty-one (21), Township
South, Range Three (3) West of the Sixth Principle Meridian, described as

t the Southwest Corner of Section 21, thence on an assumed bearing of
ong the West line of said Section a distance of 860.00 feet, thence
distance of 106.76' to the East right-of-way line of Old Highway 81 to the
ning;
40'00"E a distance of 244.90 feet;
43'17"E a distance of 130.00 feet;
40'00"W a distance of 244.90 feet to the East right-of-way line of Old

43'17"W along said right-of-way line a distance of 130.00 feet back to the
ning. Said tract is subject to easements and road right-of-ways of record,
tains 0.73 acres more or less.

ve unto themselves, their heirs and assigns an easement for the purposes
ntaining, operating, replacing, changing and removing a water well, water
e lagoon and sewerage lines over, through and upon the real estate first
together with the right of ingress and egress thereto.

RT E. MON
4/28/98

CERTIFICATION

I HEREBY CERTIFY THAT THIS IS A TRUE AND ACCURATE PLAT OF THE ABOVE DESCRIBED PROPERTY TO THE BEST OF MY KNOWLEDGE.