http://www.adultpdf.com
Created by TIFF To PDF trial version, to remove this mark, please register this software.

A SURVEY IN THE NE 1/4 OF SECTION 25, T17S - R3W McPHERSON CO., KANSAS

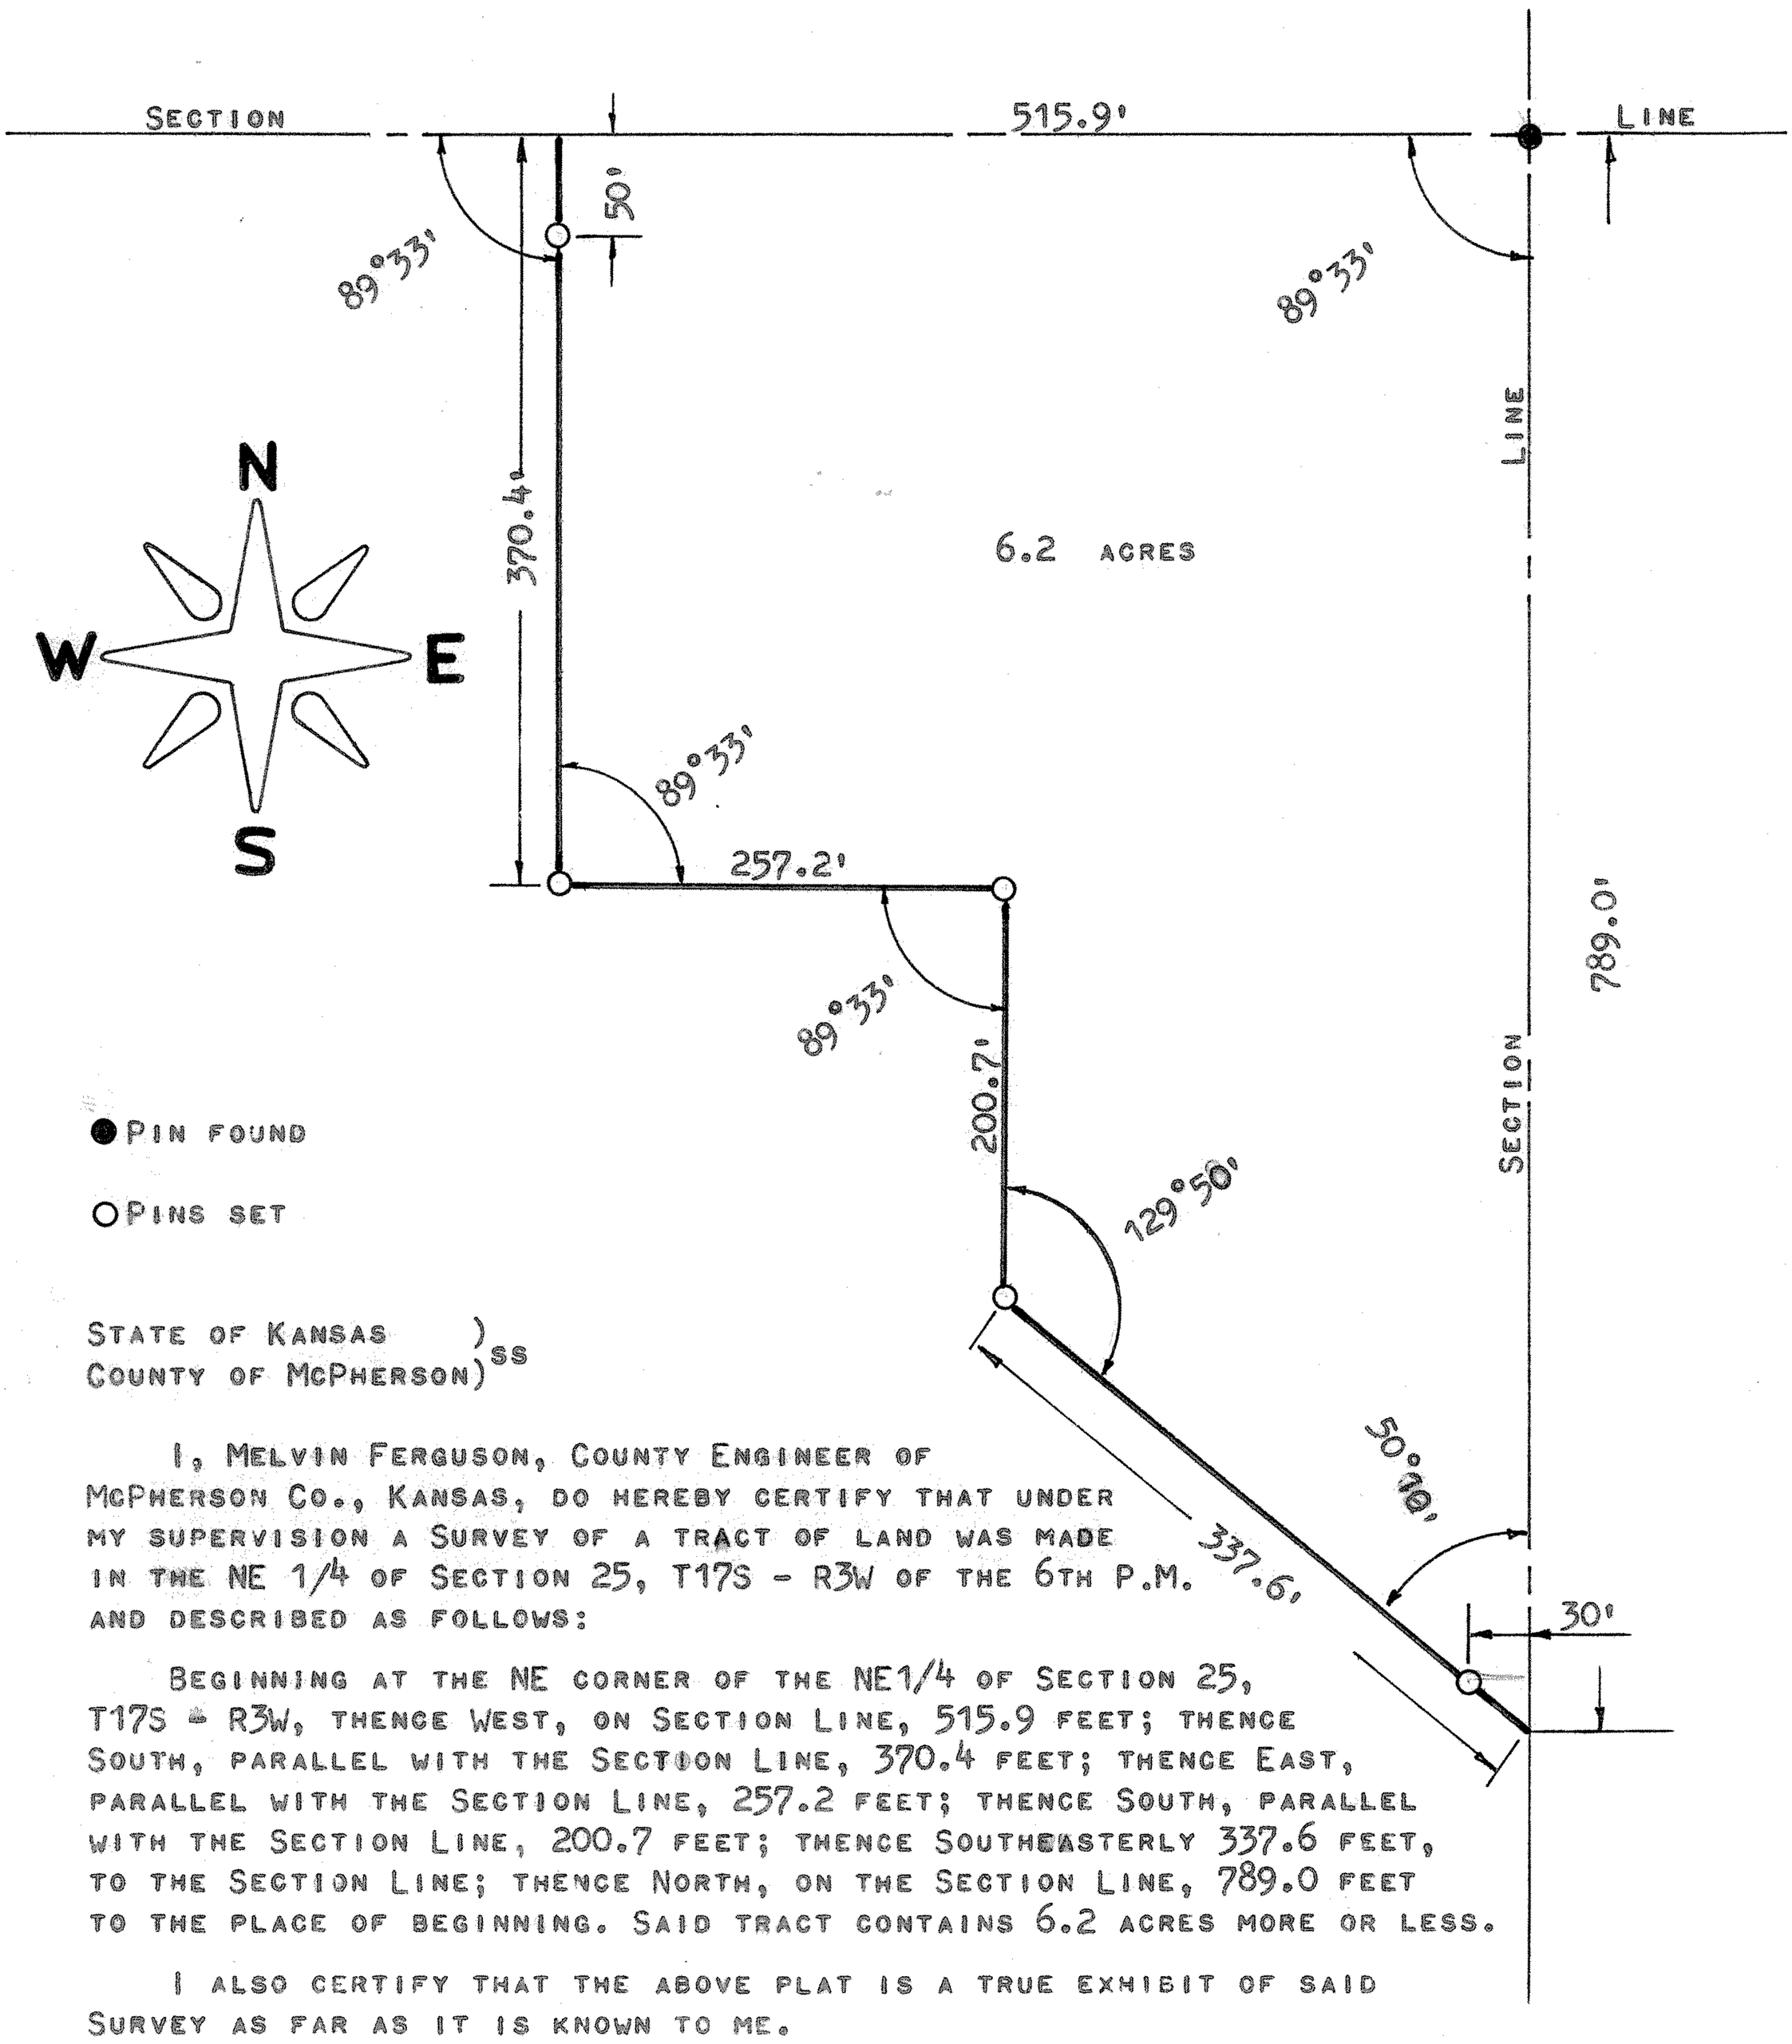

STATE OF KANSAS)
COUNTY OF McPHERSON) SS

I, MELVIN FERGUSON, COUNTY ENGINEER OF McPHERSON CO., KANSAS, DO HEREBY CERTIFY THAT UNDER MY SUPERVISION A SURVEY OF A TRACT OF LAND WAS MADE IN THE NE 1/4 OF SECTION 25, T17S - R3W OF THE 6TH P.M. AND DESCRIBED AS FOLLOWS:

BEGINNING AT THE NE CORNER OF THE NE1/4 OF SECTION 25, T17S - R3W, THENCE WEST, ON SECTION LINE, 515.9 FEET; THENCE SOUTH, PARALLEL WITH THE SECTION LINE, 370.4 FEET; THENCE EAST, PARALLEL WITH THE SECTION LINE, 257.2 FEET; THENCE SOUTH, PARALLEL WITH THE SECTION LINE, 200.7 FEET; THENCE SOUTHEASTERLY 337.6 FEET, TO THE SECTION LINE; THENCE NORTH, ON THE SECTION LINE, 789.0 FEET TO THE PLACE OF BEGINNING. SAID TRACT CONTAINS 6.2 ACRES MORE OR LESS.

I ALSO CERTIFY THAT THE ABOVE PLAT IS A TRUE EXHIBIT OF SAID SURVEY AS FAR AS IT IS KNOWN TO ME.

SURVEY CALLED FOR BY MILO JOHNSON.

SIGNED ON THIS 29th DAY OF OCTOBER, 1974.

Melvin Ferguson

MELVIN FERGUSON
COUNTY ENGINEER
McPHERSON CO., KANSAS

MELVIN V. FERGUSON LICENSED 6772 KANSAS PROFESSIONAL ENGINEER

MICROFILM MICROFILM