http://www.adultpdf.com
Created by TIFF To PDF trial version, to remove this mark, please register this software.

CERTIFICATE OF SURVEY

FORGY — ALLEN

REGISTERED LAND SURVEYORS
1043 GREELEY, SALINA, KANSAS

DESCRIPTION: The E1/2,E1/2,NE1/4,NE1/4; The W1/2,E1/2,NE1/4,NE1/4;
The E1/2,W1/2,NE1/4,NE1/4; The W1/2,W1/2,NE1/4,NE1/4;
The N1/2,N1/2,SE1/4,NE1/4; The S1/2,N1/2,SE1/4,NE1/4;
The N1/2,S1/2,SE1/4,NE1/4; The S1/2,S1/2,SE1/4,NE1/4;
All in Section 27, Township 17 South, Range 3 West of the 6th Principal Meridian in McPherson County, Kansas.

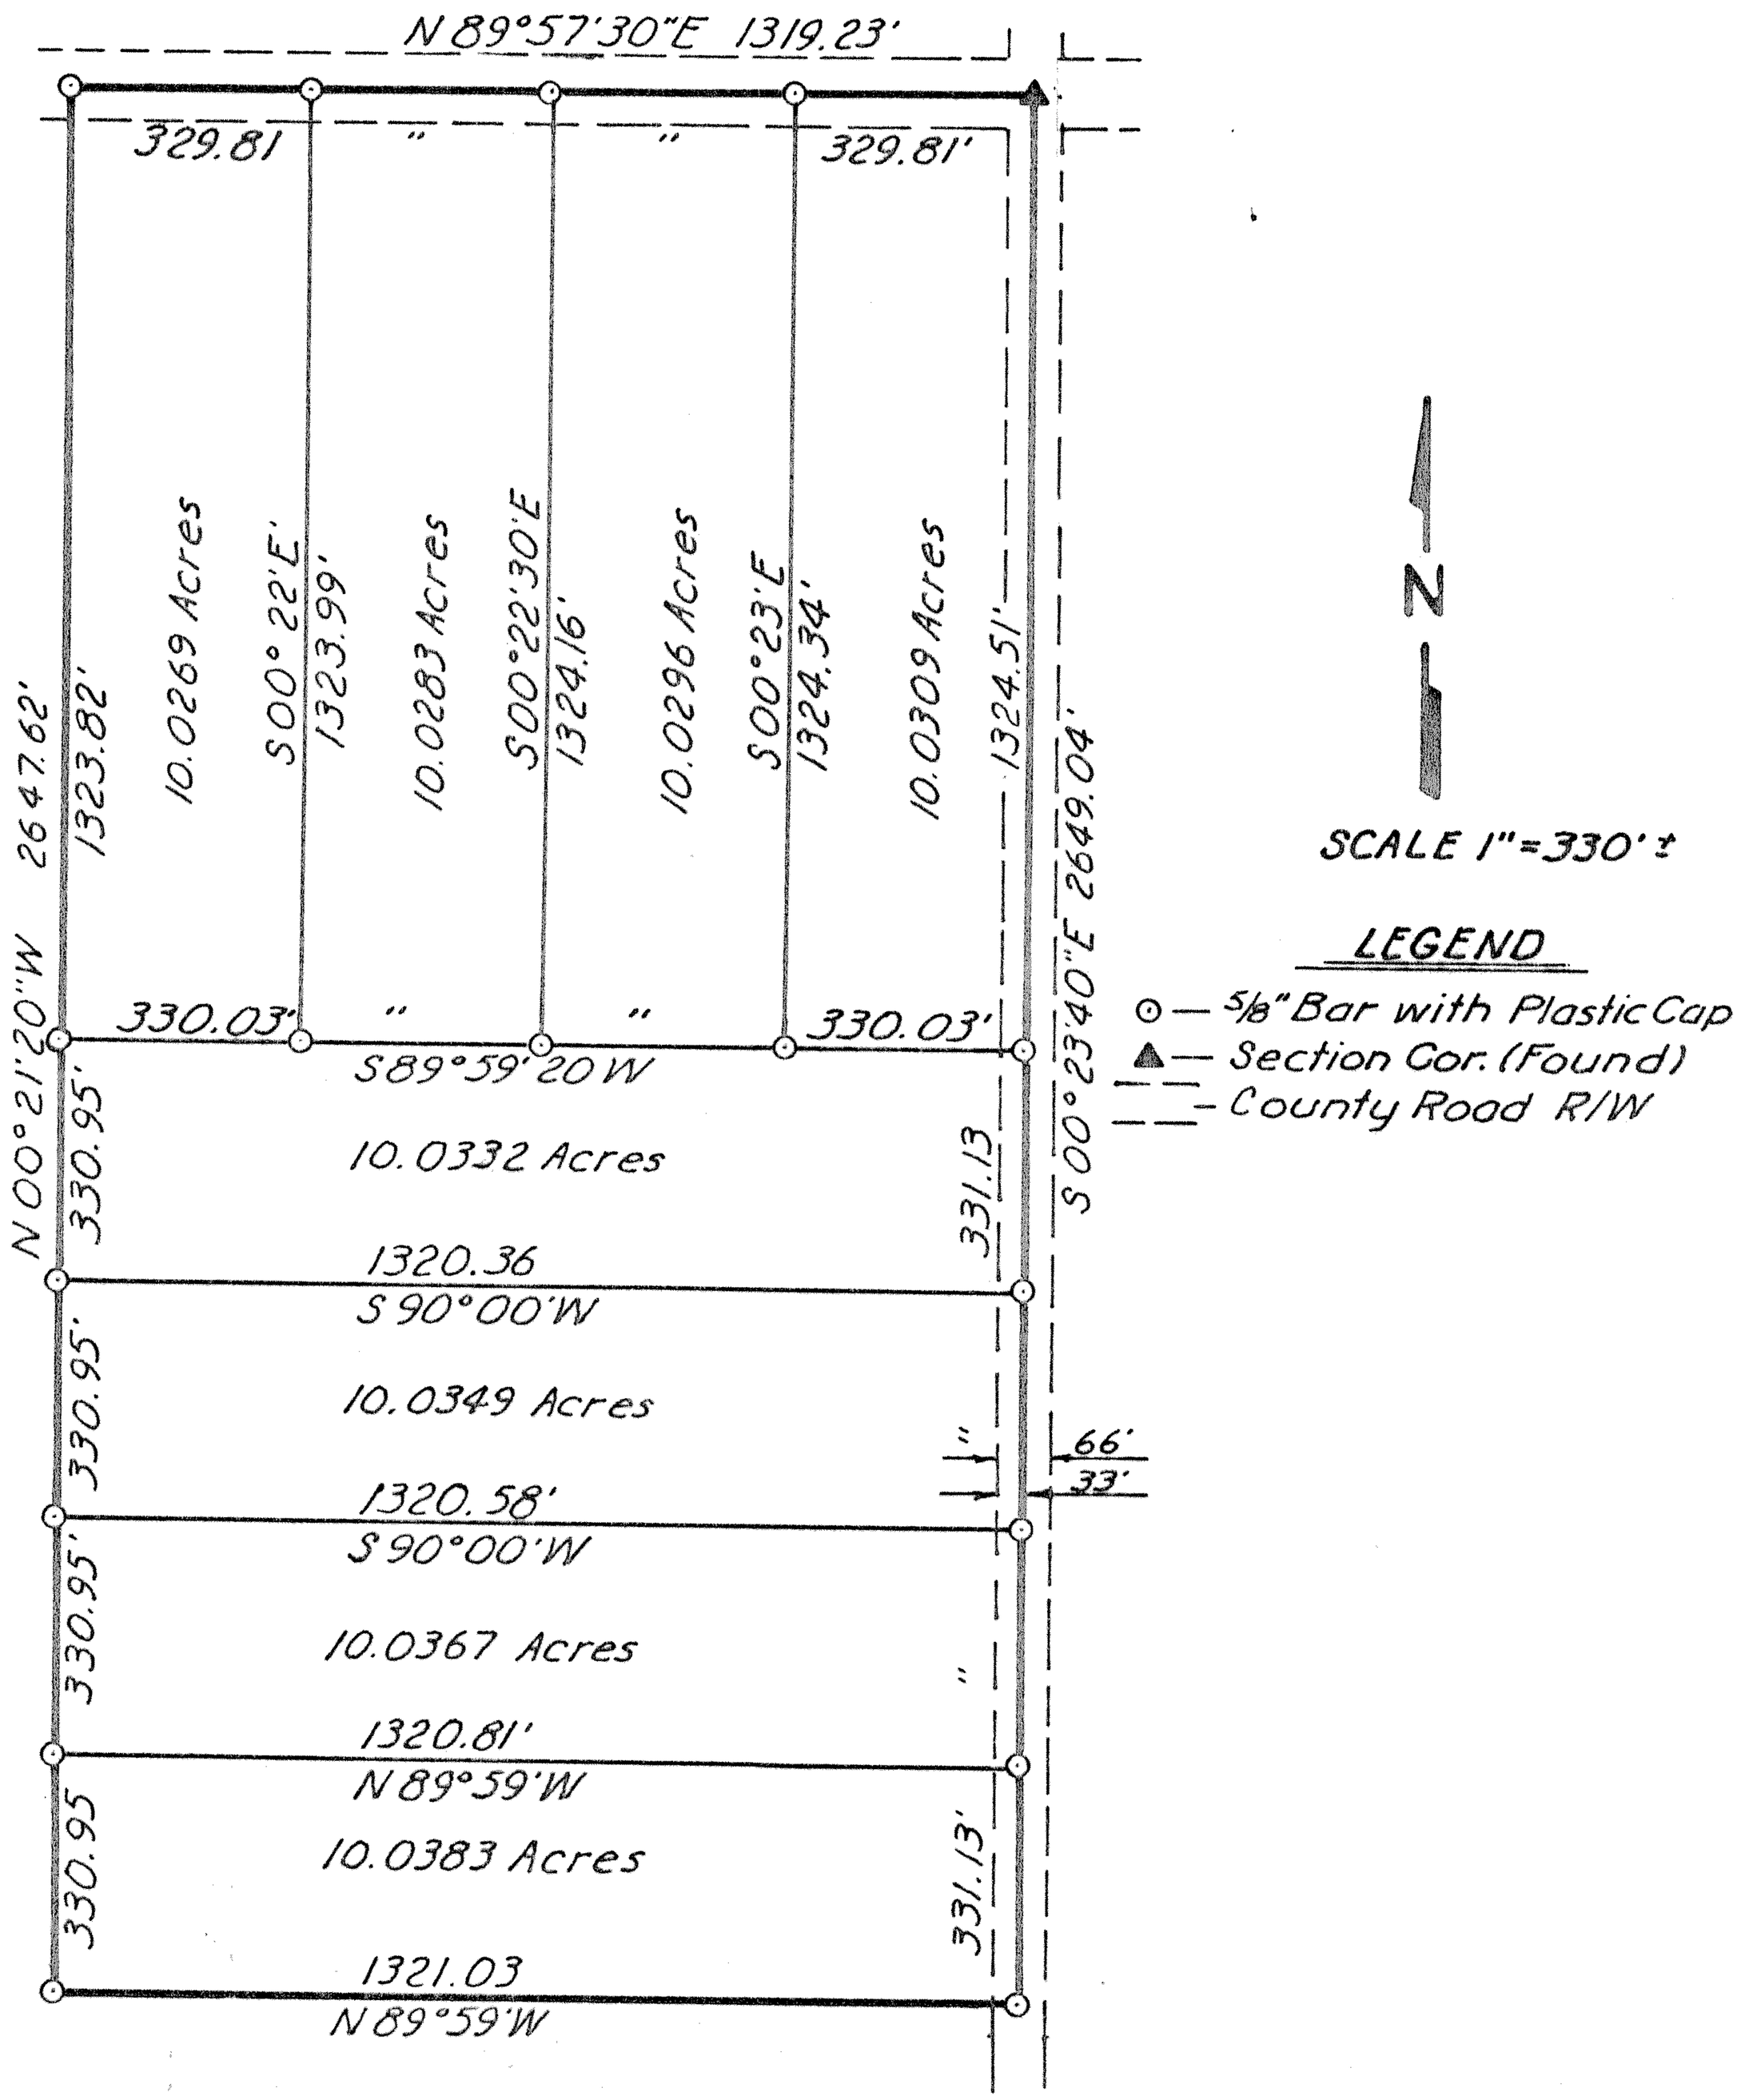

ORDERED: *Ralph A. Thorstenberg*

I HEREBY CERTIFY THAT THIS IS A TRUE AND ACCURATE PLAT OF THE ABOVE DESCRIBED PROPERTY.

SURVEYOR DATE

1983