http://www.adultpdf.com
Created by TIFF To PDF trial version, to remove this mark, please register this software.

DURR
Civil Engineering & Surveying

106 E. 15th
Hutchinson, Ks. 67501
Phone 316-663-9613

REPORT OF SURVEY
E½, SE¼, Sec. 29-17-3

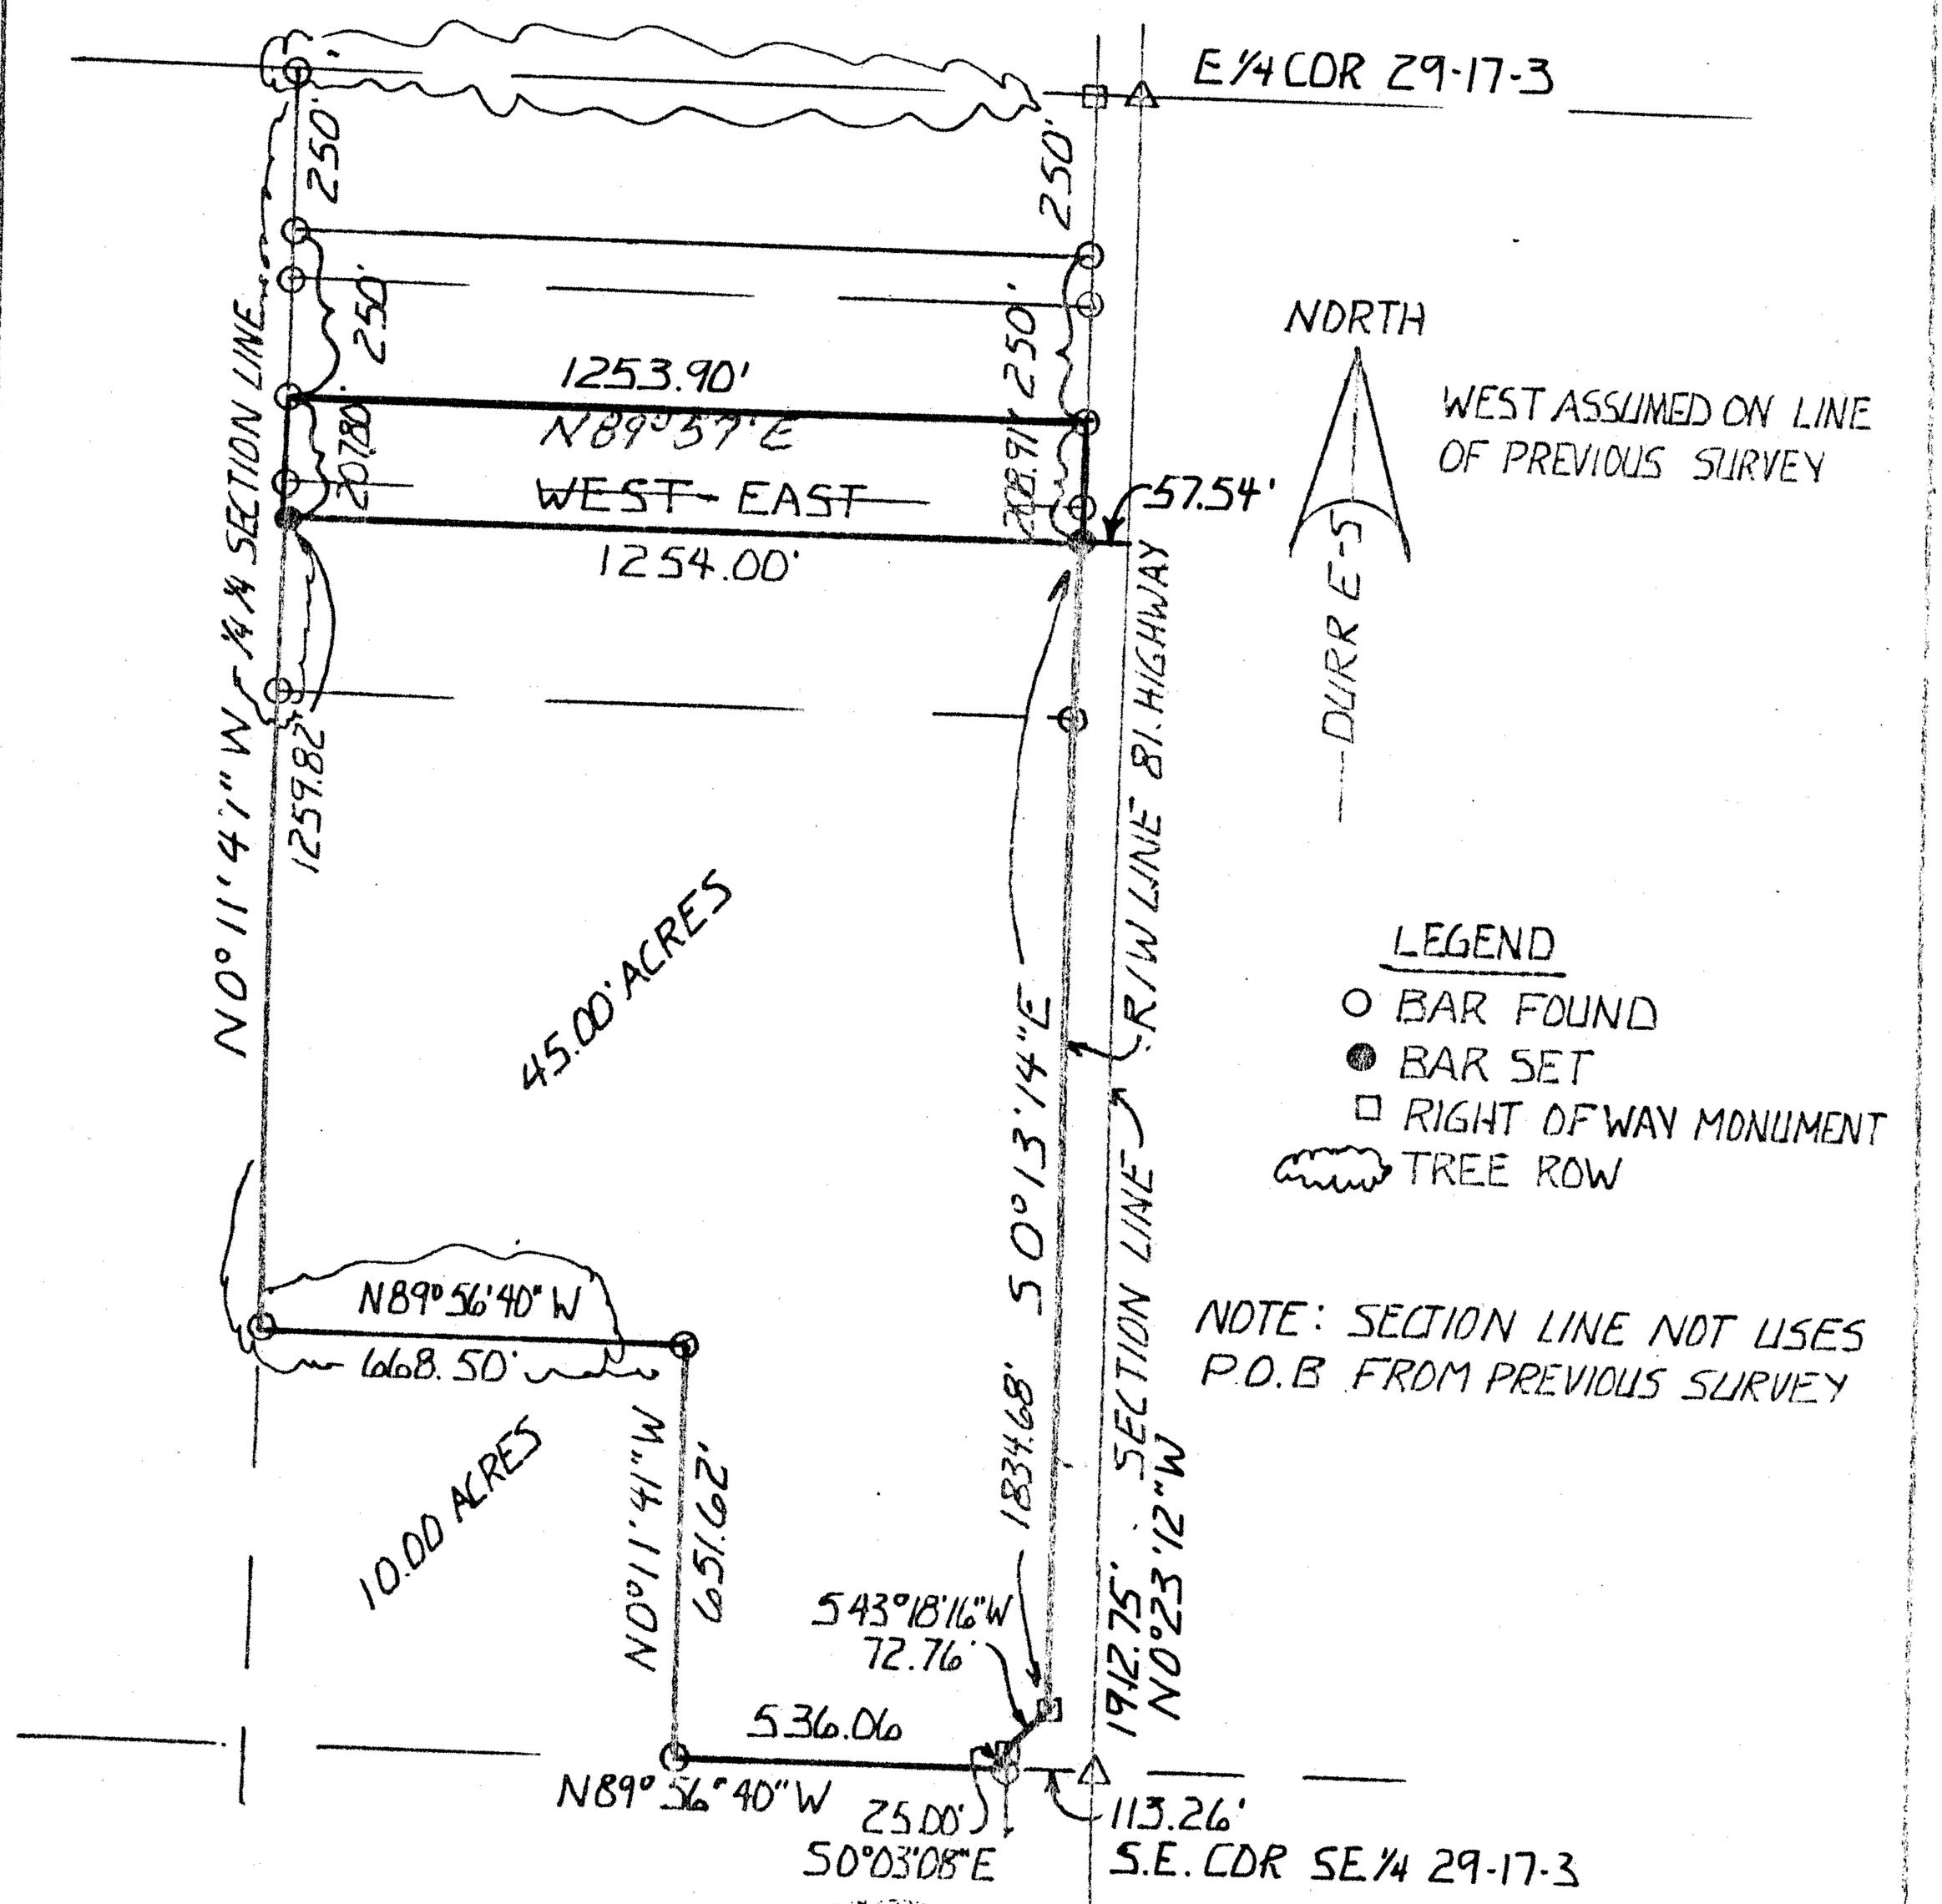

I, Duncan W. Durr, do hereby certify the above survey to be true and correct as surveyed by me this 21st of July, 1988.

DUNCAN W. DURR REGISTERED LS-697 KANSAS LAND SURVEYOR

Duncan W Durr
REGISTERED KANSAS LAND SURVEYOR

CLIENT: Del Peterson

DESCRIPTION: Commencing at the Southeast corner of the Southeast quarter of Section 29, Township 17 South, Range 3 West, McPherson County, Kansas; Thence N0°23'12"W for 1912.75 feet along Section Line; thence West for 57.54 feet to the Point of Beginning; thence Continuing West for 1254.00 feet to the West line of said East half SE¼; thence N0°11'41"W for 207.80 feet; thence N89°57'E for 1253.90 feet to Right of Way line; thence S0°13'14"E for 208.91 feet to the Point of Beginning. Tract contains 6.00 Acres.

STATE: Ks. COUNTY: McPherson PROJ: 34-88 DATE: 7-21-88