http://www.adultpdf.com
Created by TIFF To PDF trial version, to remove this mark, please register this software.

A SURVEY OF A TRACT OF LAND IN THE
SE 1/4, SECTION 30, T17S, R3W
MCPHERSON COUNTY, KANSAS

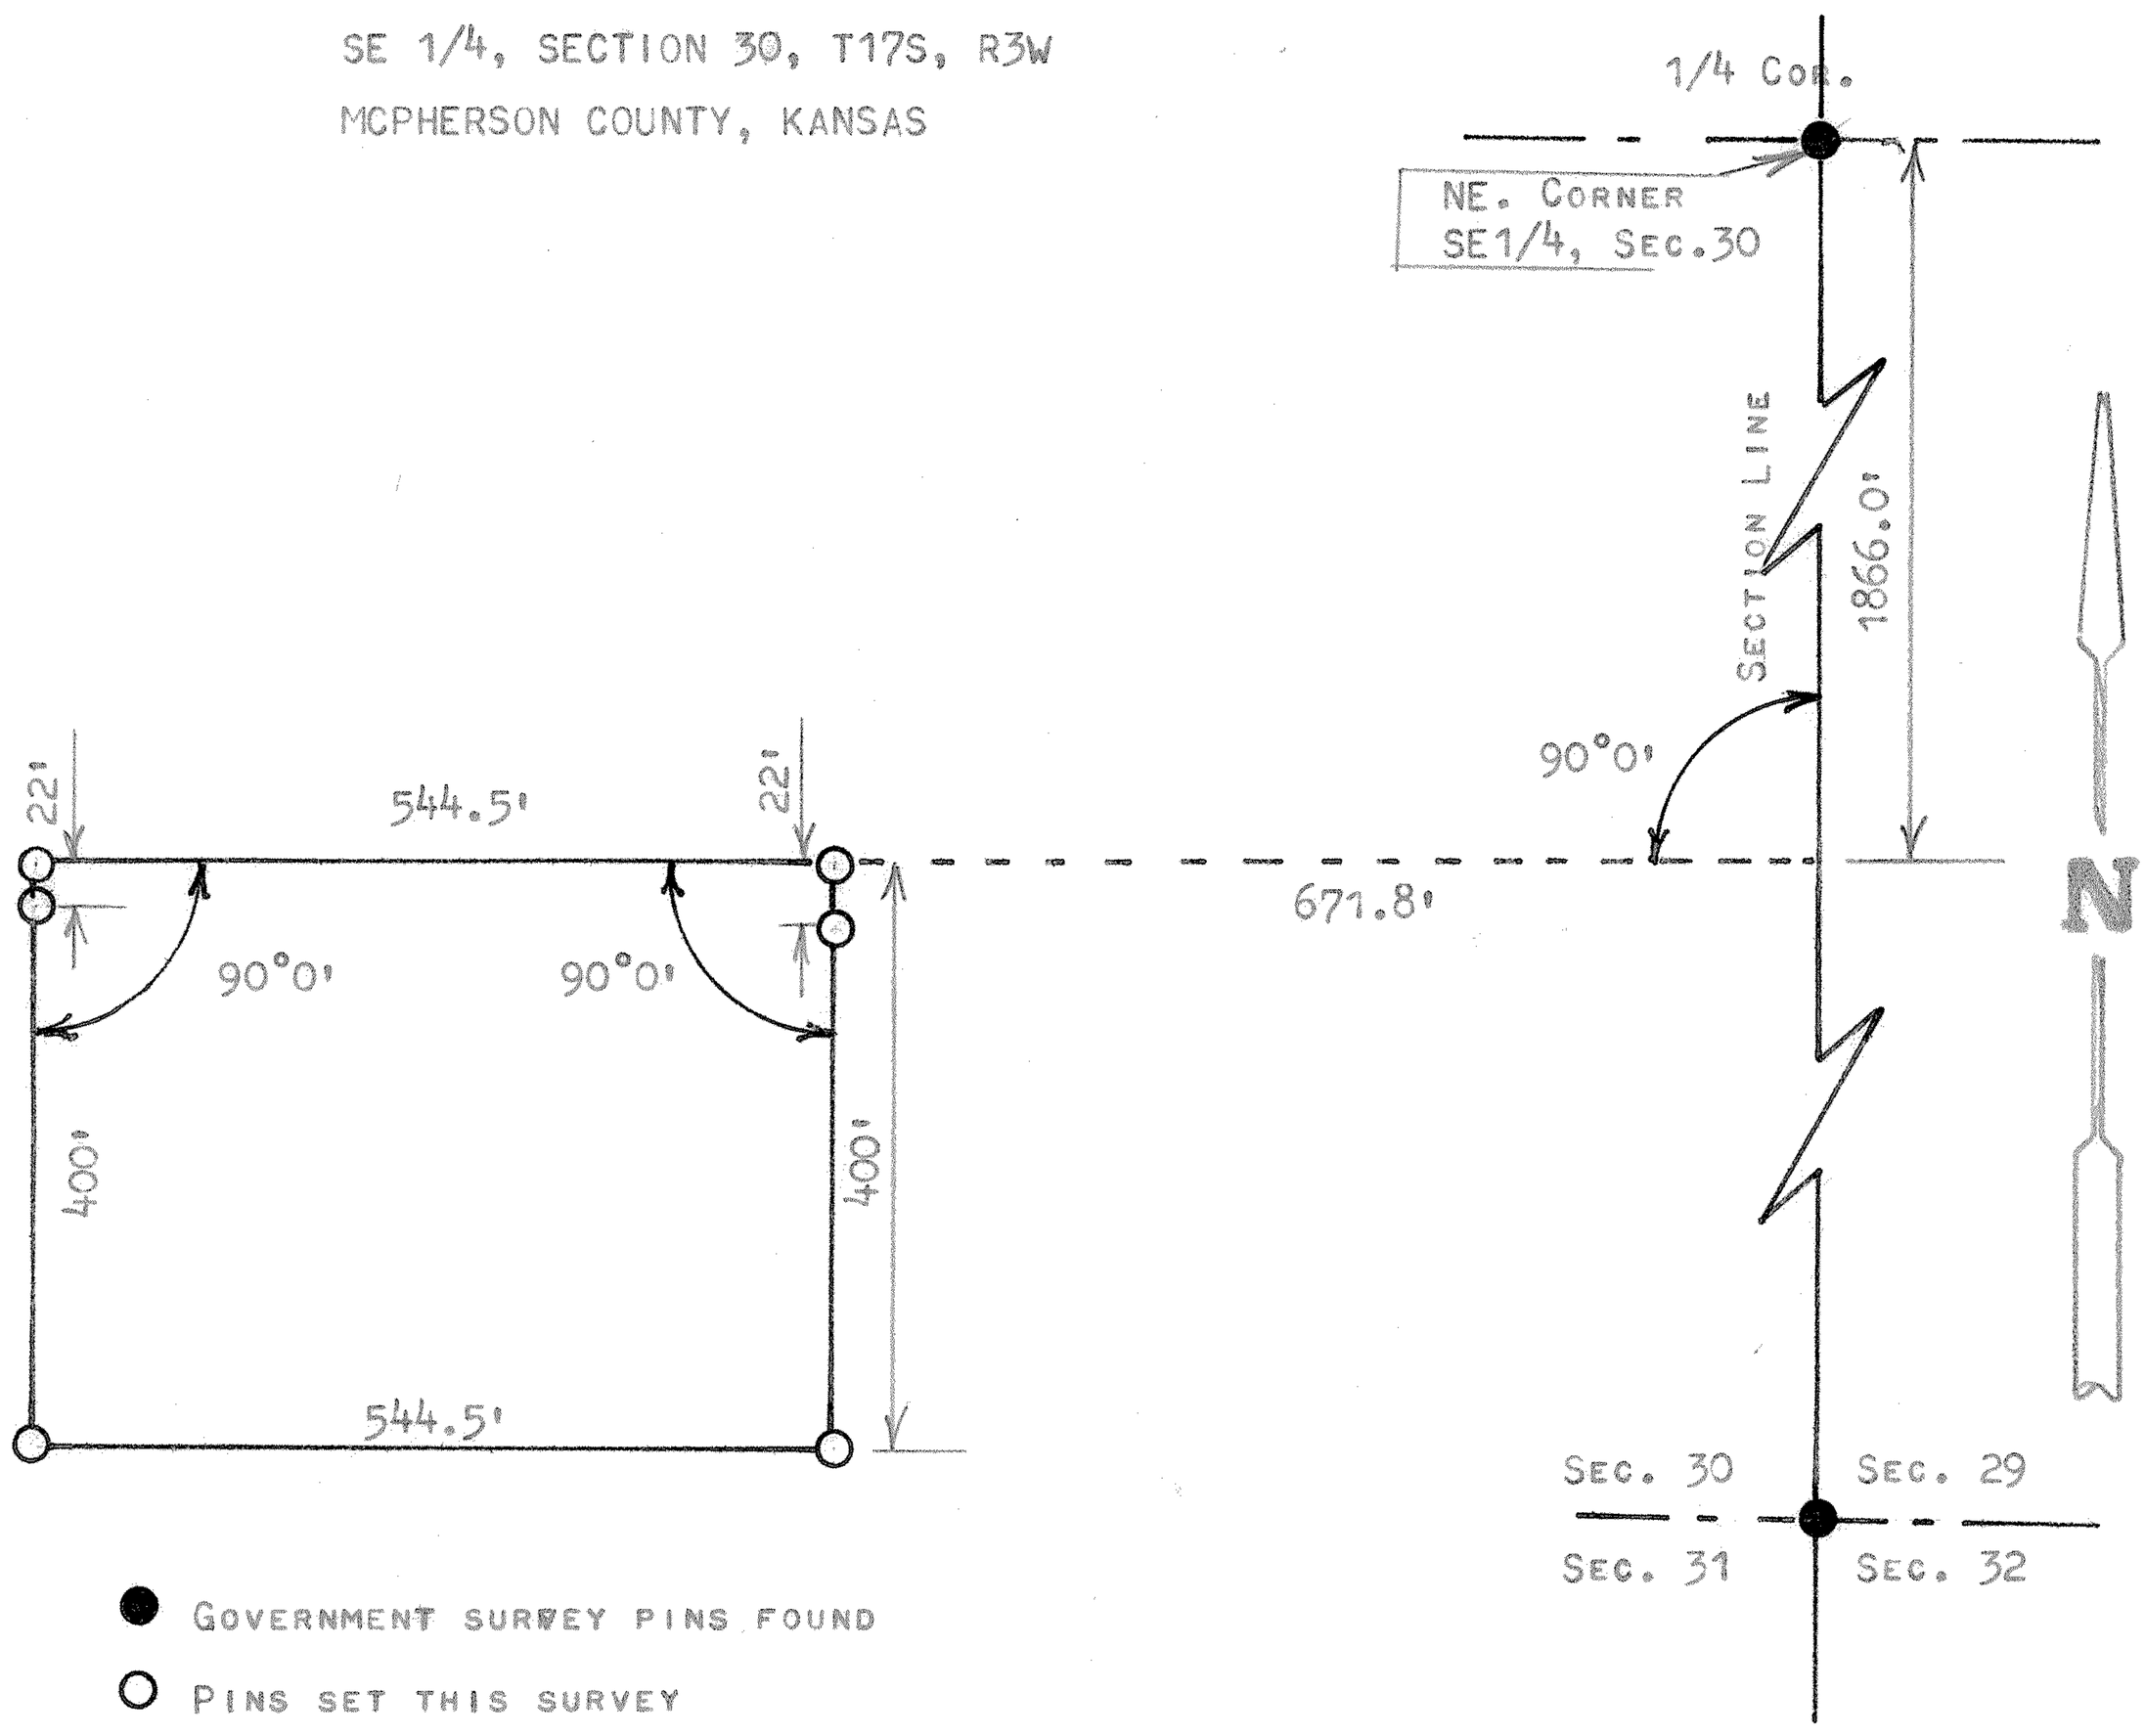

● Government survey pins found

○ Pins set this survey

STATE OF KANSAS)
COUNTY OF MCPHERSON) SS

I Francis Rankin, Professional Engineer of the State of Kansas do hereby certify that under my supervision a survey of a tract of land was made in the SE 1/4, Section 30, T17S, R3W, of the 6th P.M. and described as follows;

Commencing at the NE corner of said SE1/4, Section 30, T17S, R3W; thence South on section line 1866.0 feet, and right angle West 671.8 feet for place of beginning; thencec right angle South 400.0 feet; thence West 544.5 feet; thence right angle North 400.0 feet; thence right angle East 544.5 feet to place of beginning, said tract of land contains 5.0 acres more or less, and that the above plat is a true exhibit of said survey as far as it is known to me.

Survey called for by Lanny Gray

Signed this 23 day of July, 1972

F. R. Rankin
Francis Rankin
Professional Engineer
McPherson, Kansas

F. R. RANKIN
LICENSED
799
KANSAS
PROFESSIONAL ENGINEER

MICROFILM