http://www.adultpdf.com
Created by TIFF To PDF trial version, to remove this mark, please register this software.

CERTIFICATE OF SURVEY

FORGY — ALLEN

REGISTERED LAND SURVEYORS
1043 GREELEY, SALINA, KANSAS

DESCRIPTION: *See Attached Sheet*

Sw¼, Sw¼, Sec 8, T17S-R3W

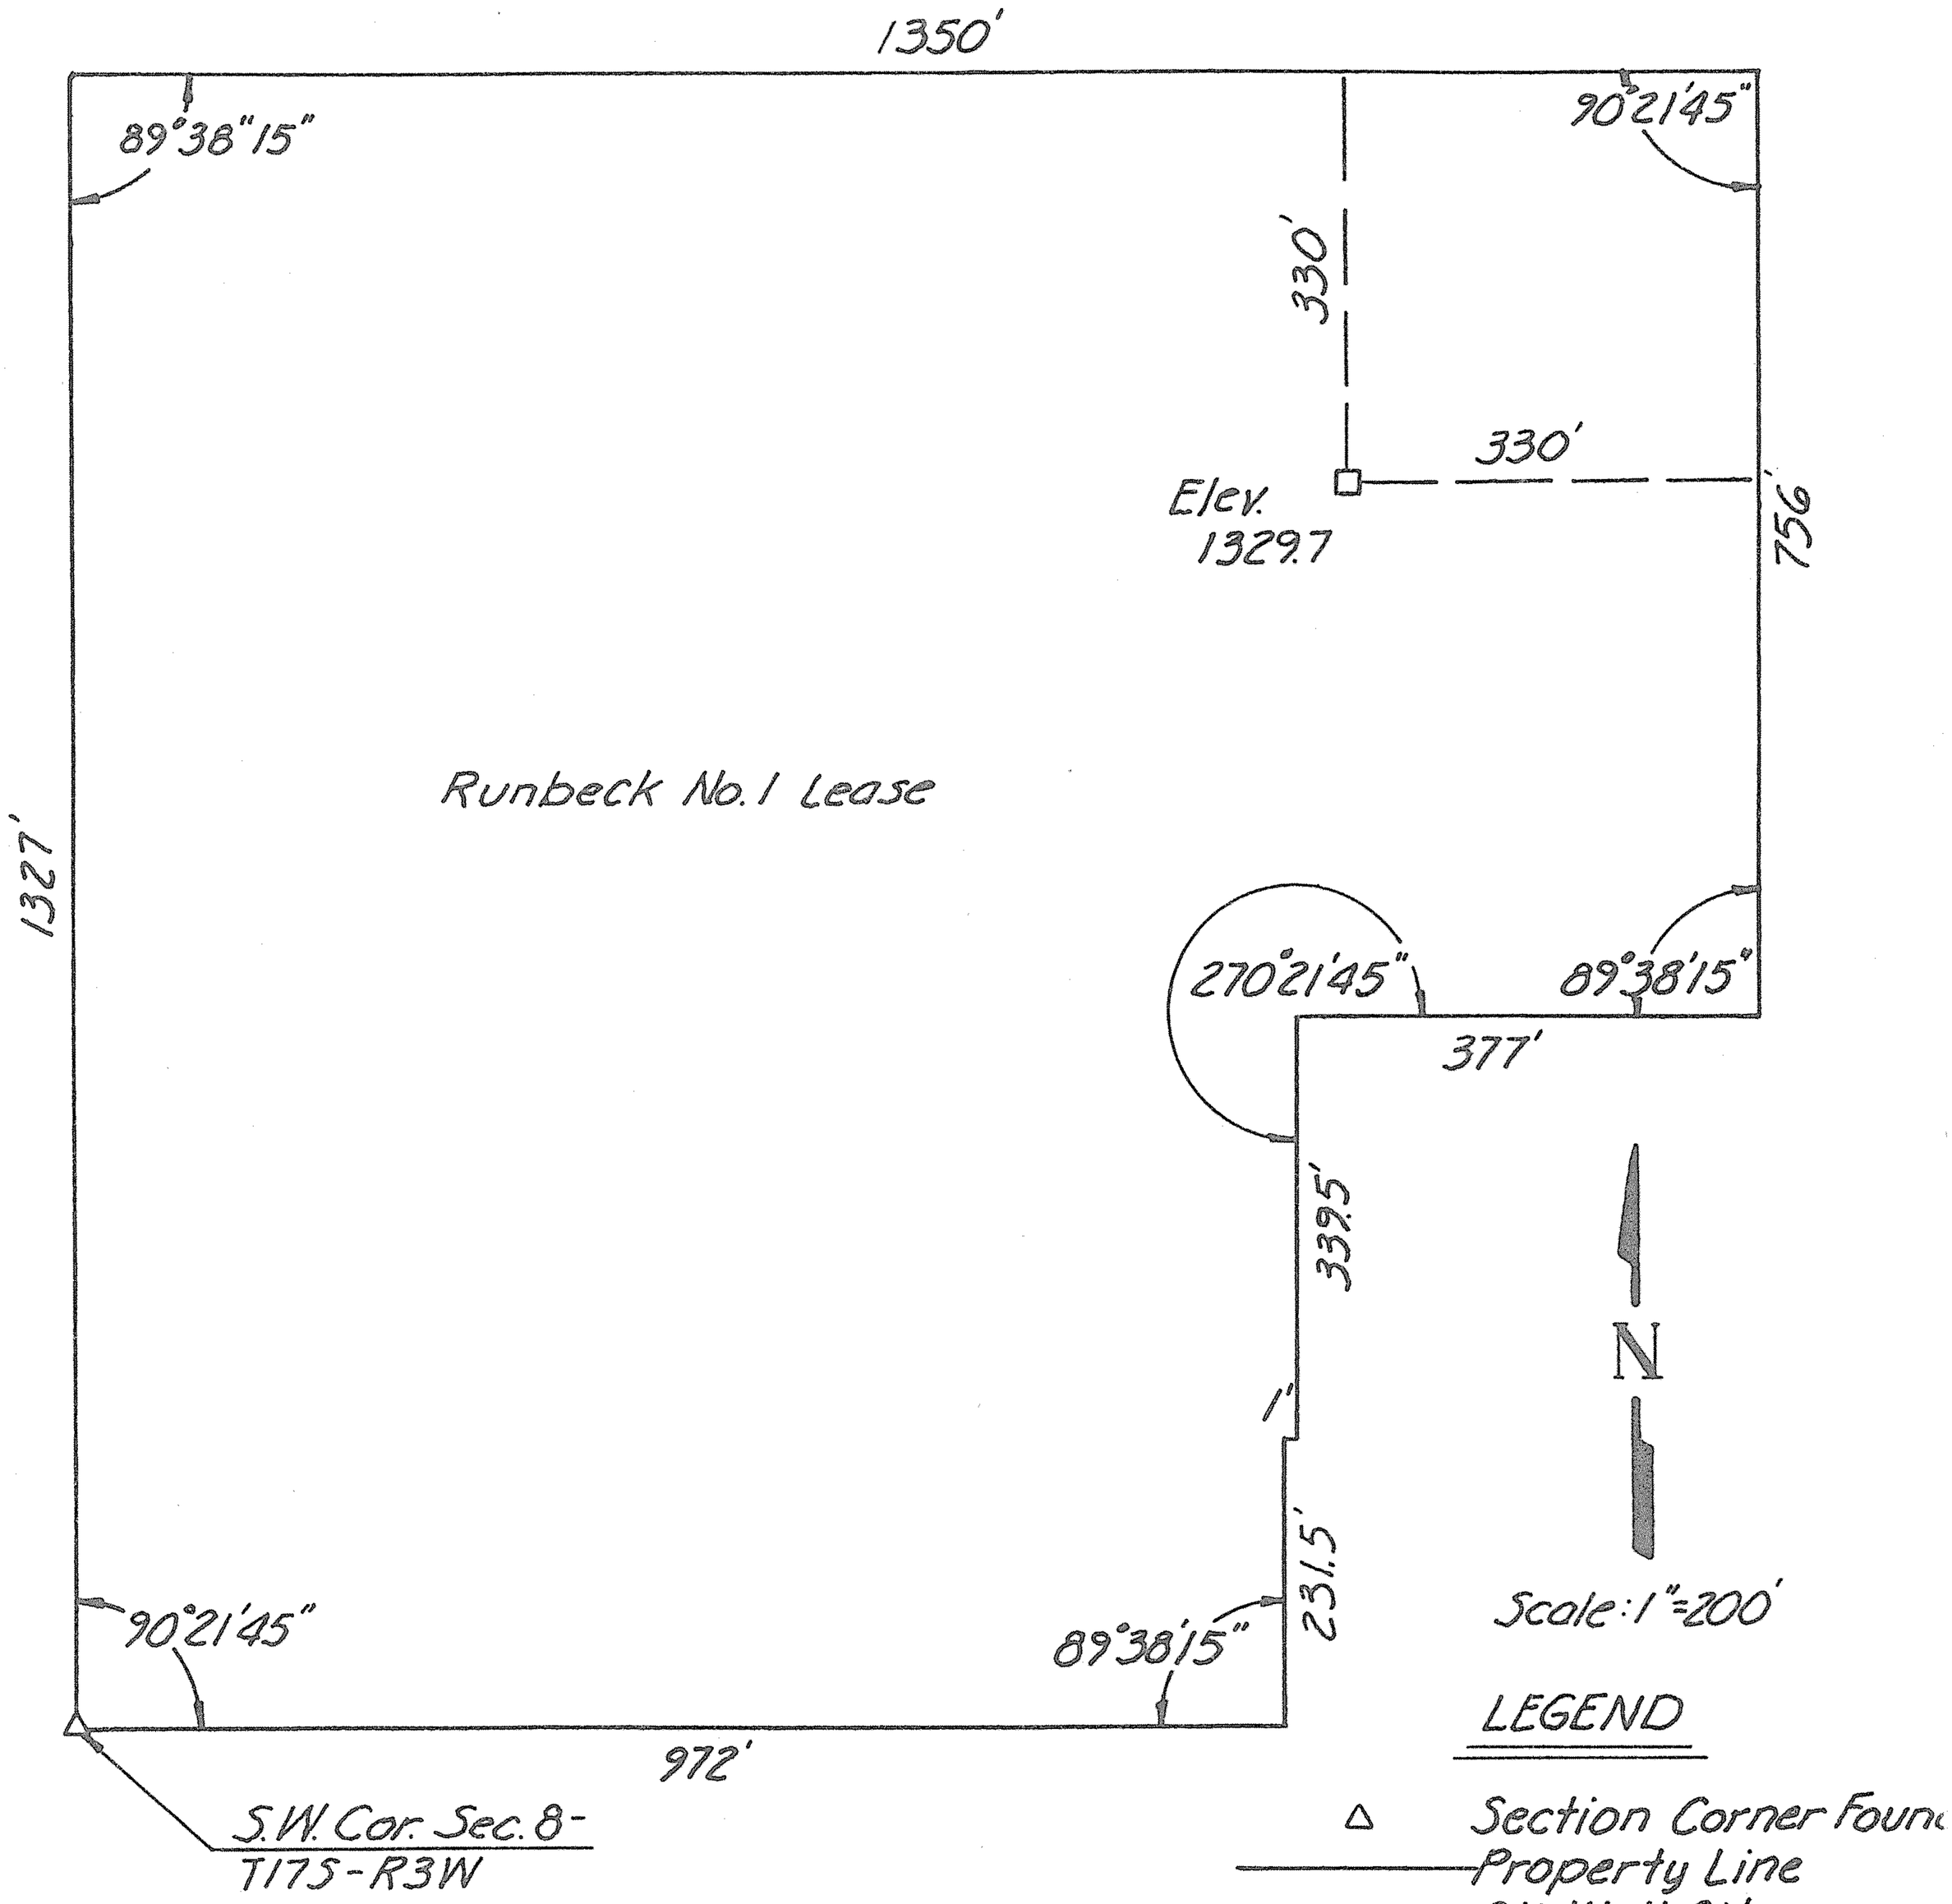

ORDERED: *Silver Creek Oil And Gas Management*

I HEREBY CERTIFY THAT THIS IS A TRUE AND ACCURATE PLAT OF THE ABOVE DESCRIBED PROPERTY.

SURVEYOR

DATE

DESCRIPTION

http://www.adultpdf.com
Created by TIFF To PDF trial version, to remove this mark, please register this software.

An oil well drill site situated in the NE 1/4, SW 1/4, SW 1/4 of Section 8, Township 17 South, Range 3 West of the 6th Principal Meridian, McPherson County, Kansas, more particularly described as follows:

Commencing at the SW corner of the said SW 1/4, SW 1/4 of Section 8, thence northerly along the west line of the said SW 1/4, SW 1/4 with an assummed bearing of N 0° 00' E a distance of 999.08 feet;

Thence S 89°38'15" E, parallel with the north line of the Runbeck No. 1 lease, a distance of 1020.00 feet to the drill site.

Said point being 330 feet south of the north line to the said Runbeck No. 1 lease and 330 feet west of the east line of the said lease, with a ground elevation of 1329.7 feet above sea level.