http://www.adultpdf.com
Created by TIFF To PDF trial version, to remove this mark, please register this software.

Part of SW¼. Sec. 8., T.17.S., R.3.W., 6th. P. M.

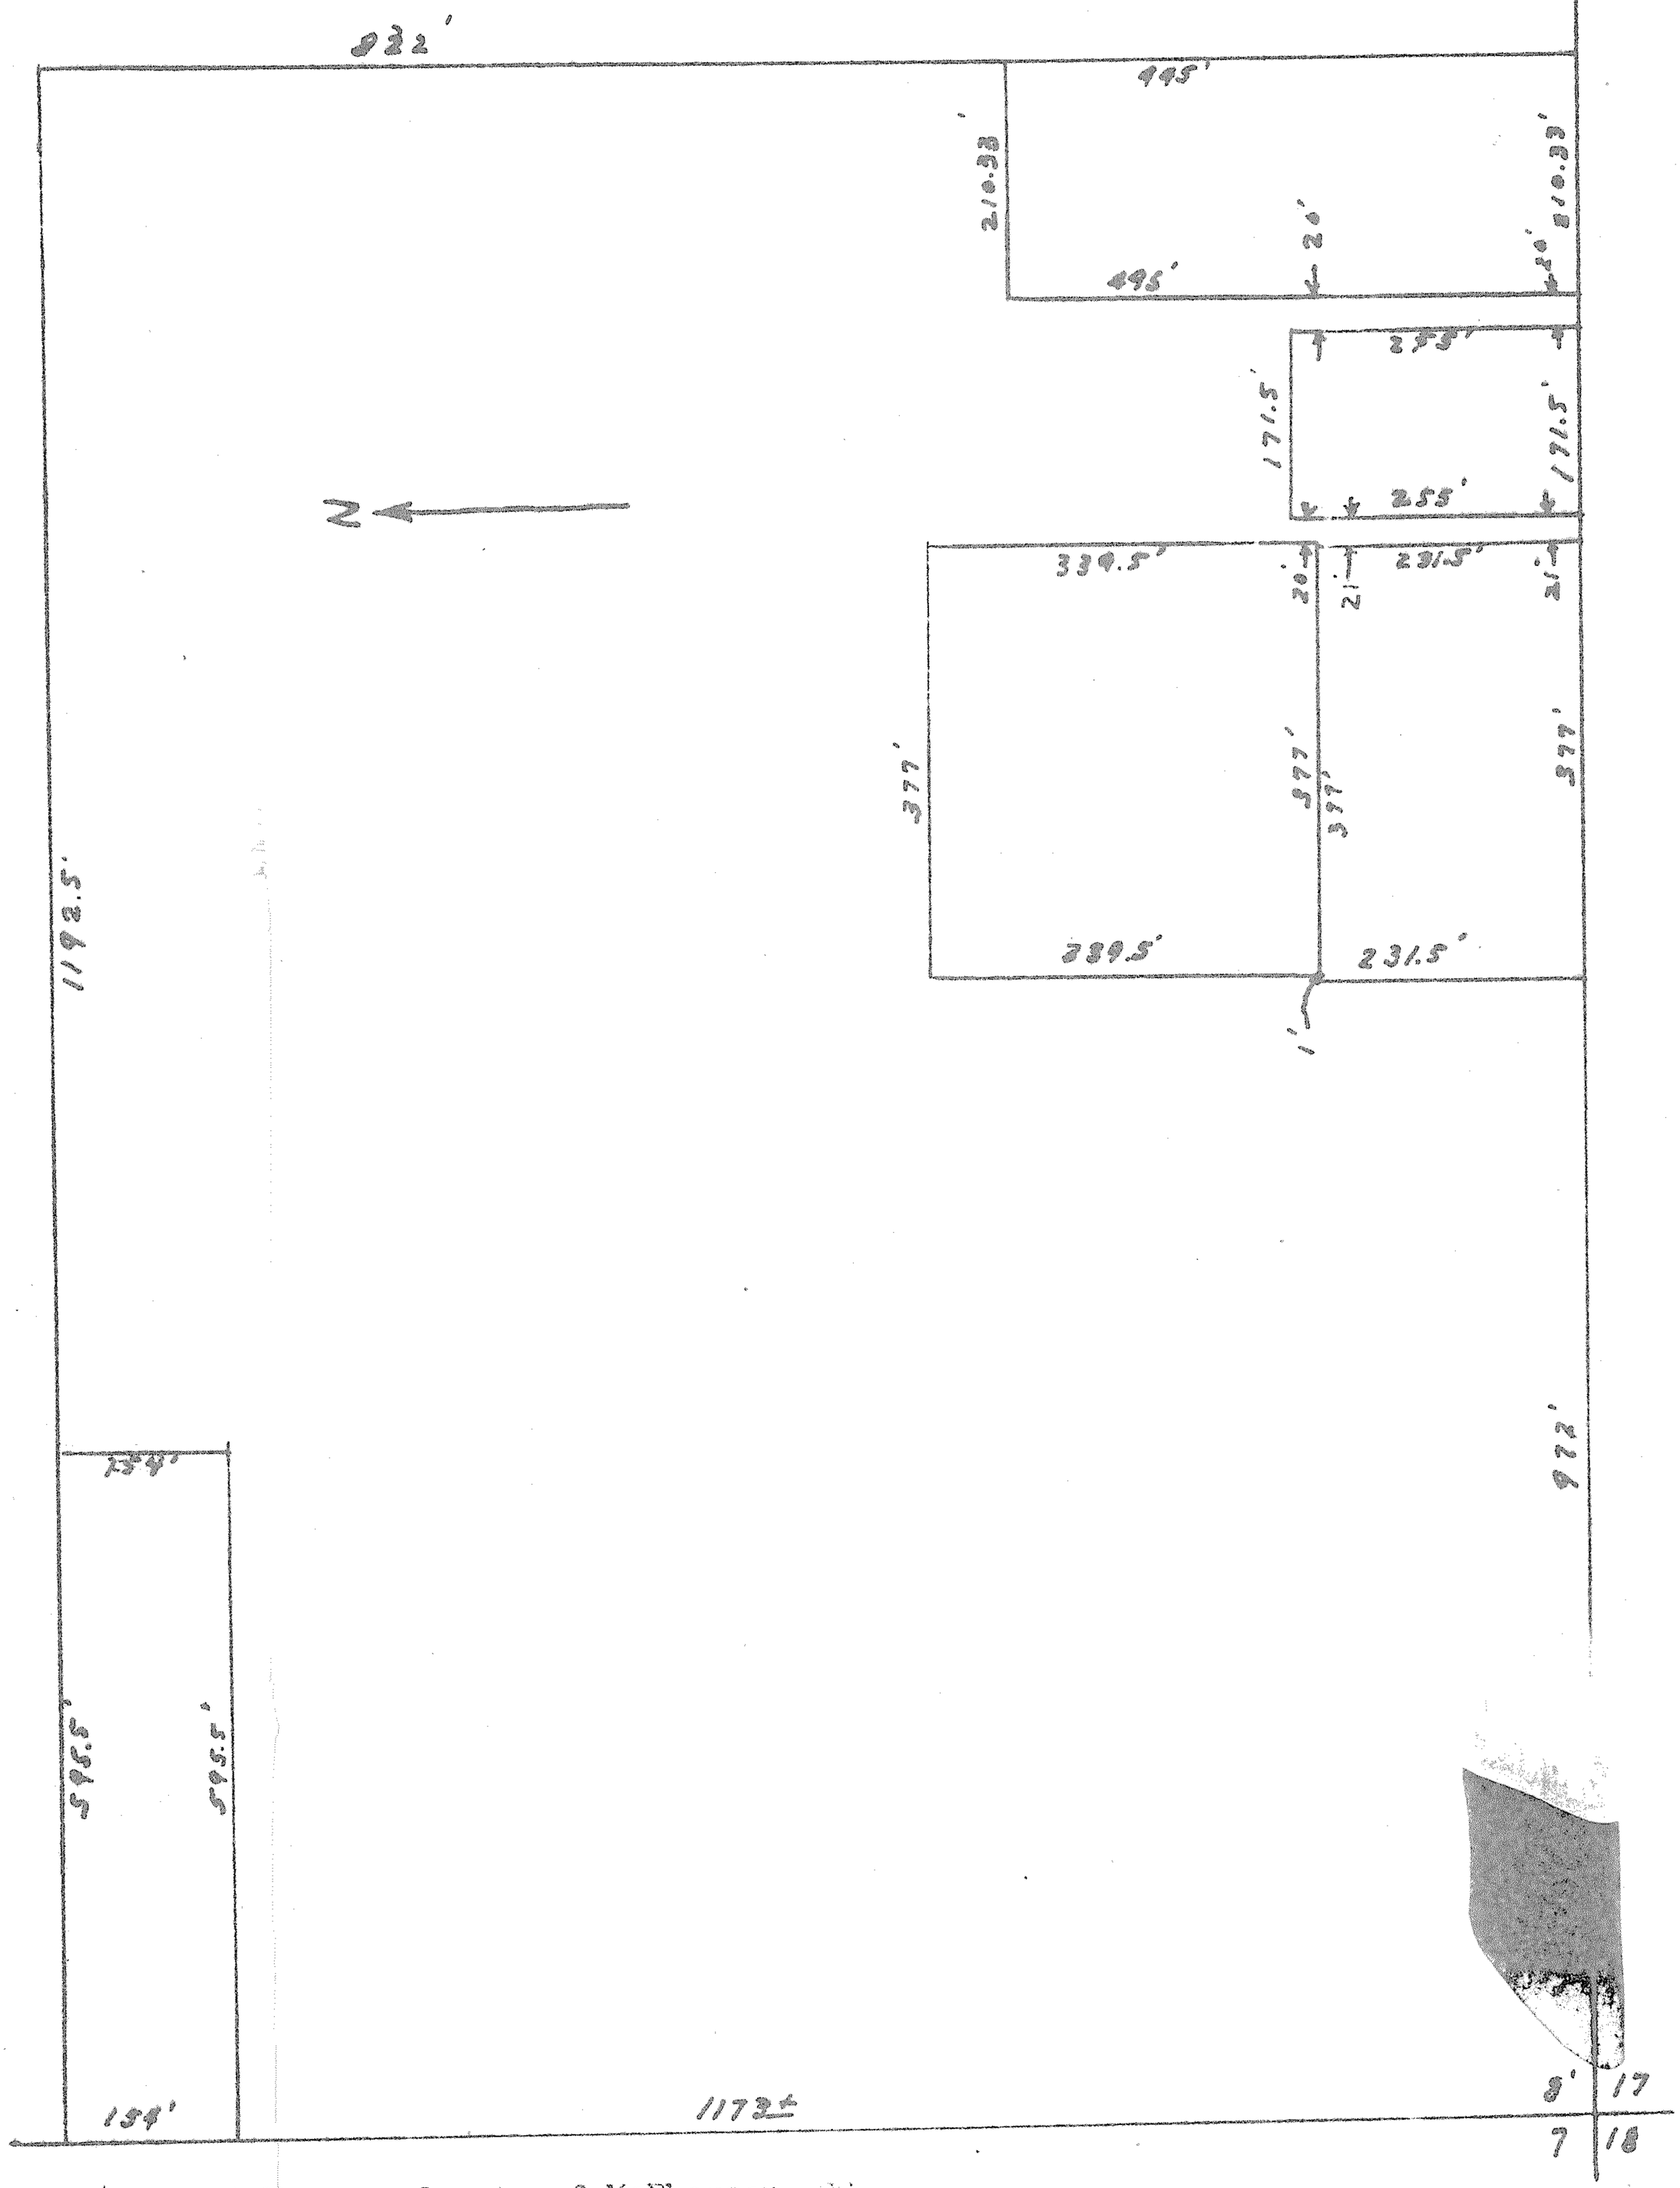

State of Kansas, County of McPherson, SS.

I, G.D.Johnson, Licensed Civil Engineer of the State of Kansas, do hereby certify that I did on the 30th. day of April, 1959 survey the following property containing 43 acres more or less. Beginning at the corner common to Sections 7, 8, 17, & 18 Twp. 17. South, Rng. 3. West, 6th. P. M., thence east on Sec. line 972 feet, thence north 231.5 feet, thence east 1 foot, thence north 339.5 feet, thence east 377 feet, thence south 339.5 feet, thence west 1 foot, thence south 231.5 feet, thence east 21 feet, thence north 255 feet, thence east 171.5 feet, thence south 255 feet, thence east 20 feet, thence north 495 feet, thence east 210.33 feet, thence north 832 feet, thence west 1192.5 feet, thence south 154 feet, thence west 595.5 feet, to west line of said Sec. 8, thence south 1173 feet to place of beginning.

I also certify that accompanying plat is a true exhibit of said survey.

MICROFILM

G.D. Johnson

COPY: ORIGINAL IN CITY OF LINDSBORG BOOK.