http://www.adultpdf.com
Created by TIFF To PDF trial version, to remove this mark, please register this software.

A SURVEY IN THE SE 1/4 OF THE SW 1/4 OF SECTION 8, T17S, R3W MC PHERSON COUNTY, KANSAS

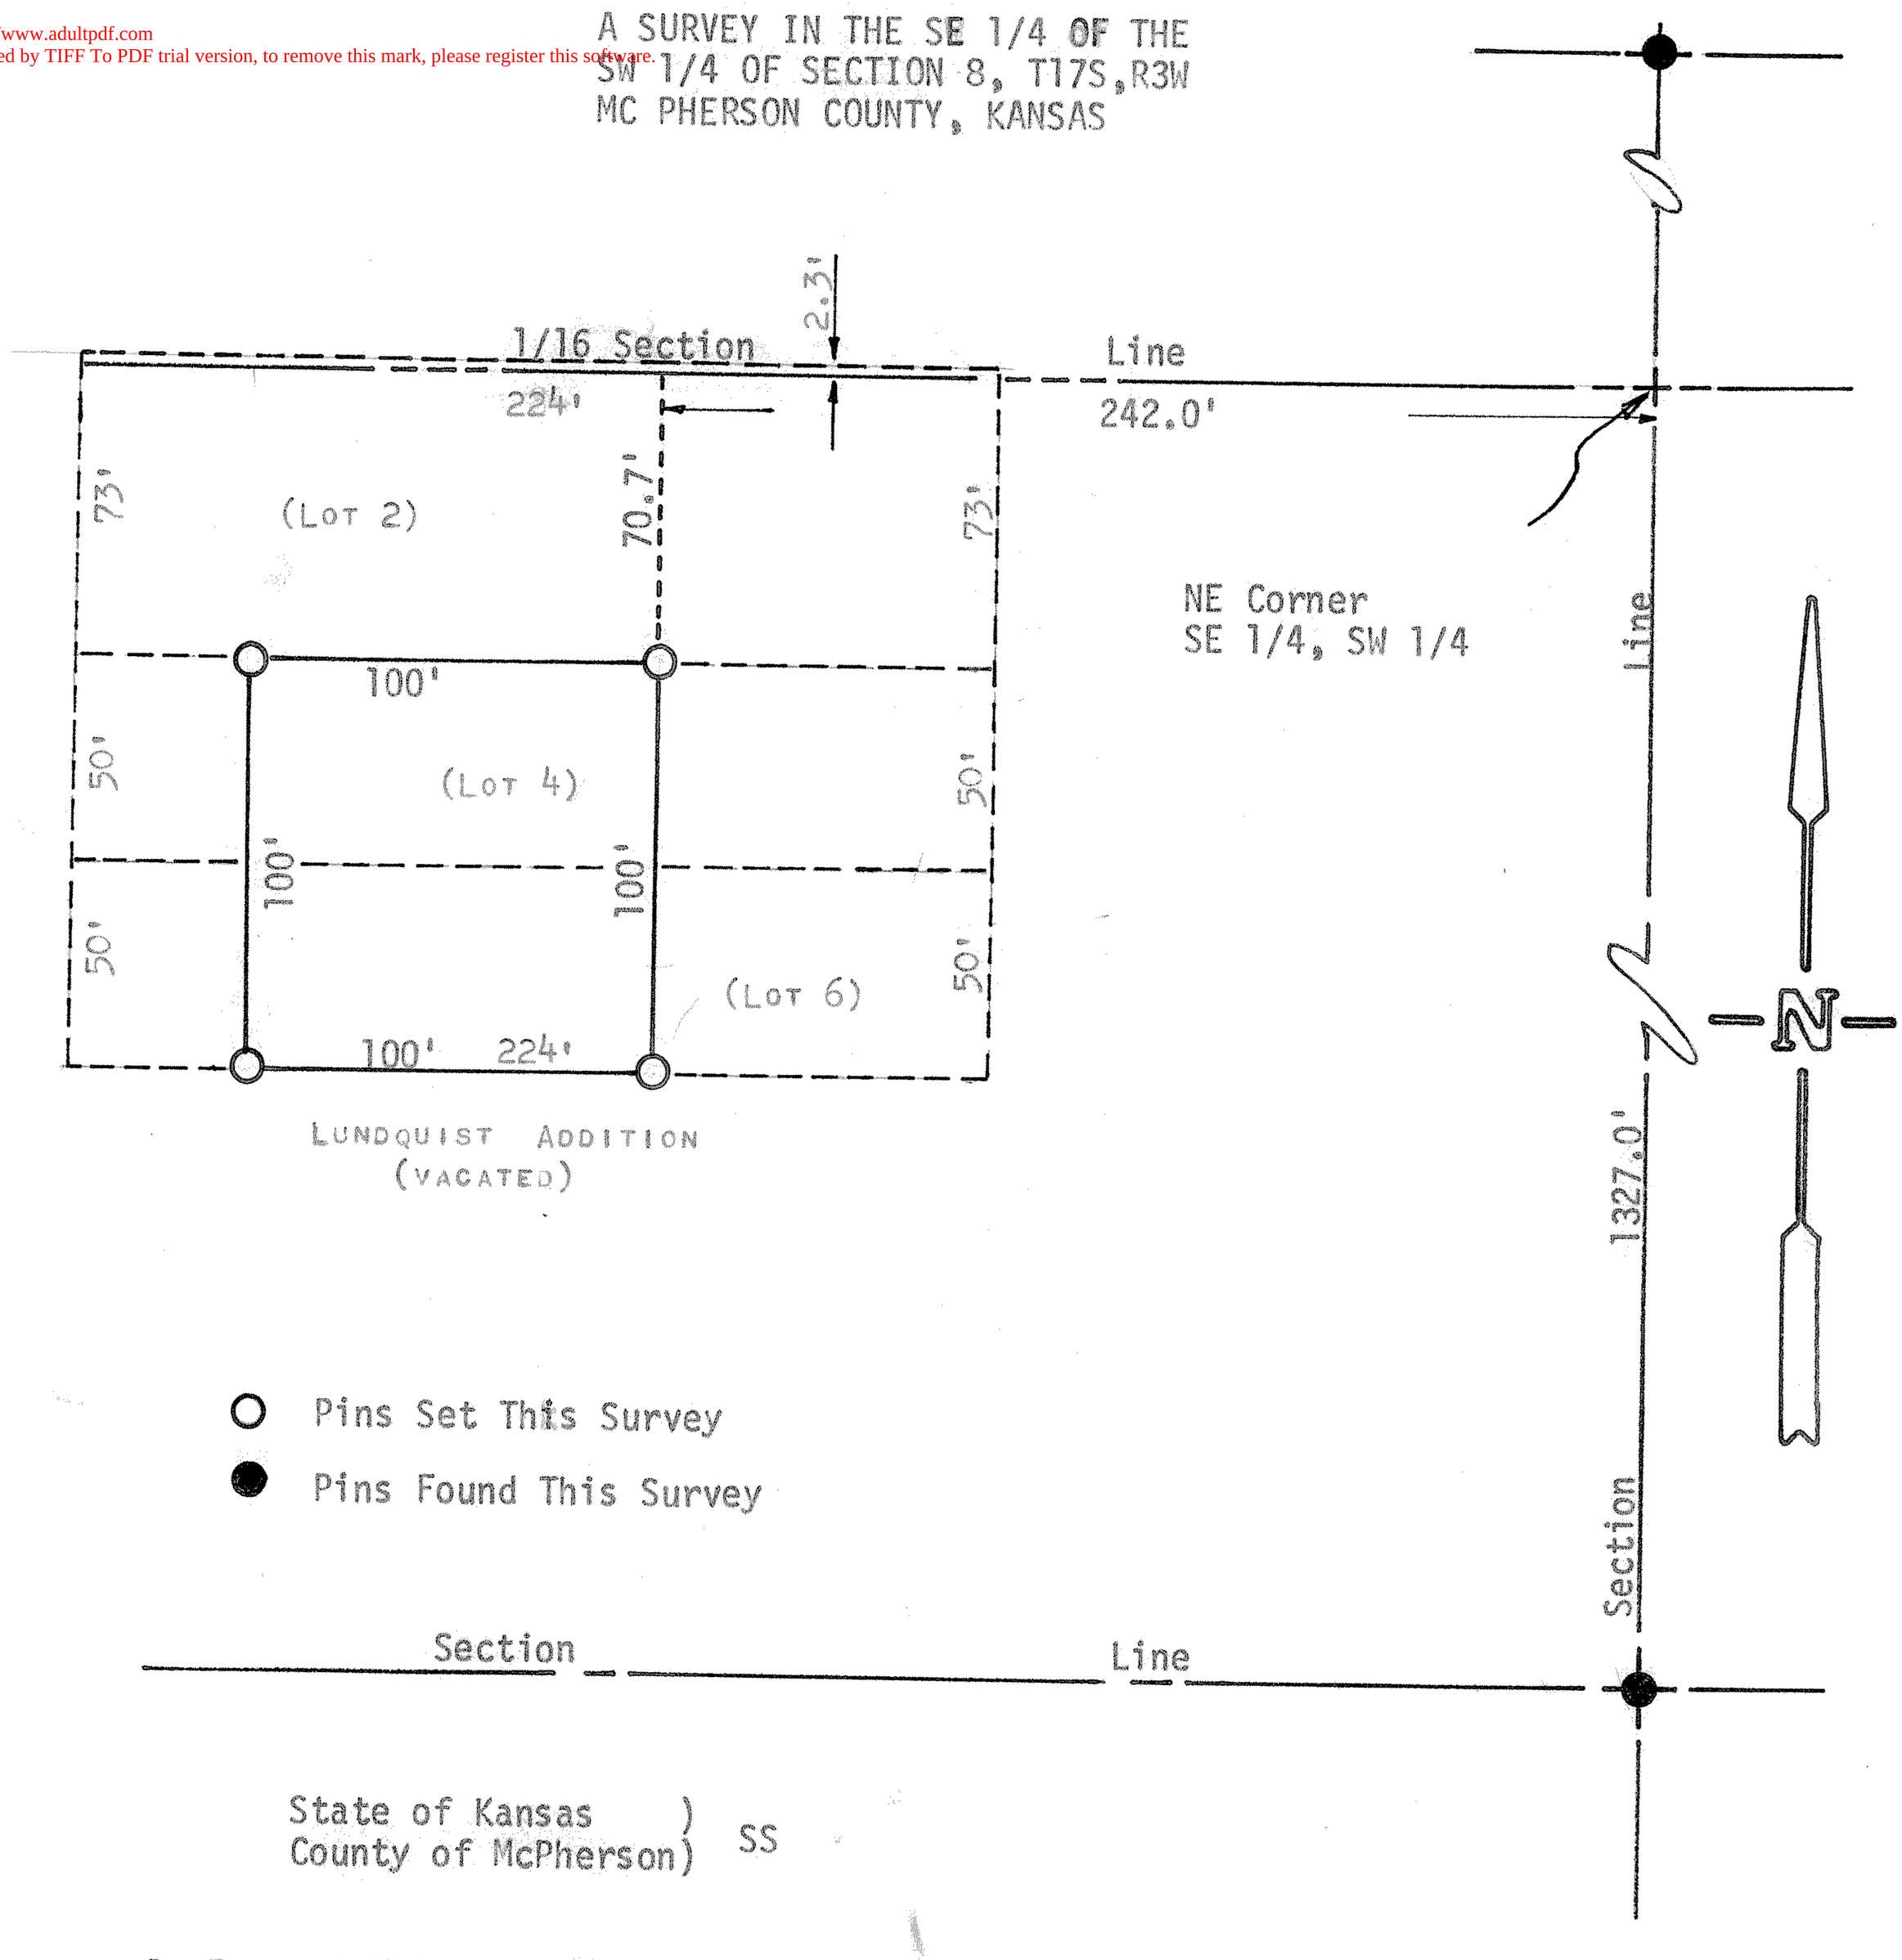

State of Kansas)
County of McPherson) SS

I, F. R. Rankin, County Engineer of McPherson County, Kansas, do hereby certify that under my supervision a survey was made in the SE 1/4 of the SW 1/4 of Section 8, T17S, R3W of the 6th P.M. and described as follows: Commencing at the NE corner of the SE 1/4 of the SW 1/4; thence West, along 1/16 Section Line, 242.0 feet and South 70.7 feet to the place of beginning; thence West, parallel with the 1/16 line, 100.0 feet; thence South, parallel with East Section line, 100.0 feet; thence East 100.0 feet; thence North 100.0 feet to the place of beginning. I, also certify that the above plat is a true exhibit of said survey as far as it is known to me.

Survey called for by Tenneco Oil Co.

Signed on this 18 day of August, 1972

F. R. Rankin, P. E.
County Engineer
McPherson, Kansas

F. R. RANKIN
LICENSED
799
KANSAS
PROFESSIONAL ENGINEER

MICROFILM