http://www.adultpdf.com
Created by TIFF To PDF trial version, to remove this mark, please register this software.

MBSM Inc.
MONROE and BODWELL surveying and mapping Inc.
210 West Woodland, P. O. Box 2387, Salina, Kansas 67402-2387
Phone: 913-827-3708 FAX: 913-827-1333

Certificate Of Survey

Surveyor's Certificate

This is to certify that on this date, I made a survey of the premises described below and the results of said survey, to the best of my knowledge, information, belief and in my professional opinion, are true and correct. The results of said survey are as follows:

Legal Description

A tract of land located in the Southwest Quarter of Section 9, Township 17 South, Range 3 West of the 6th PM, McPherson County, Kansas, described as follows: Commencing at the Southeast corner of said Southwest Quarter, thence on an assumed bearing of South 89 degrees 58 minutes 20 seconds West, along the south line of said Southwest Quarter, a distance of 1050.00 feet, to the point of beginning; thence continuing along the south line of said Southwest Quarter at the assumed bearing of South 89 degrees 58 minutes 20 seconds West, a distance of 417.42 feet; thence North 00 degrees 27 minutes 59 seconds West, a distance of 417.42 feet; thence North 89 degrees 58 minutes 20 seconds East, parallel with the south line of said Southwest Quarter, a distance of 417.42 feet; thence South 00 degrees 27 minutes 59 seconds East, a distance of 417.42 feet, to the point of beginning. Said tract of land contains 174,239.45 square feet, or 4.00 acres, more or less. Said tract of land is subject to any easements or right of ways of record.

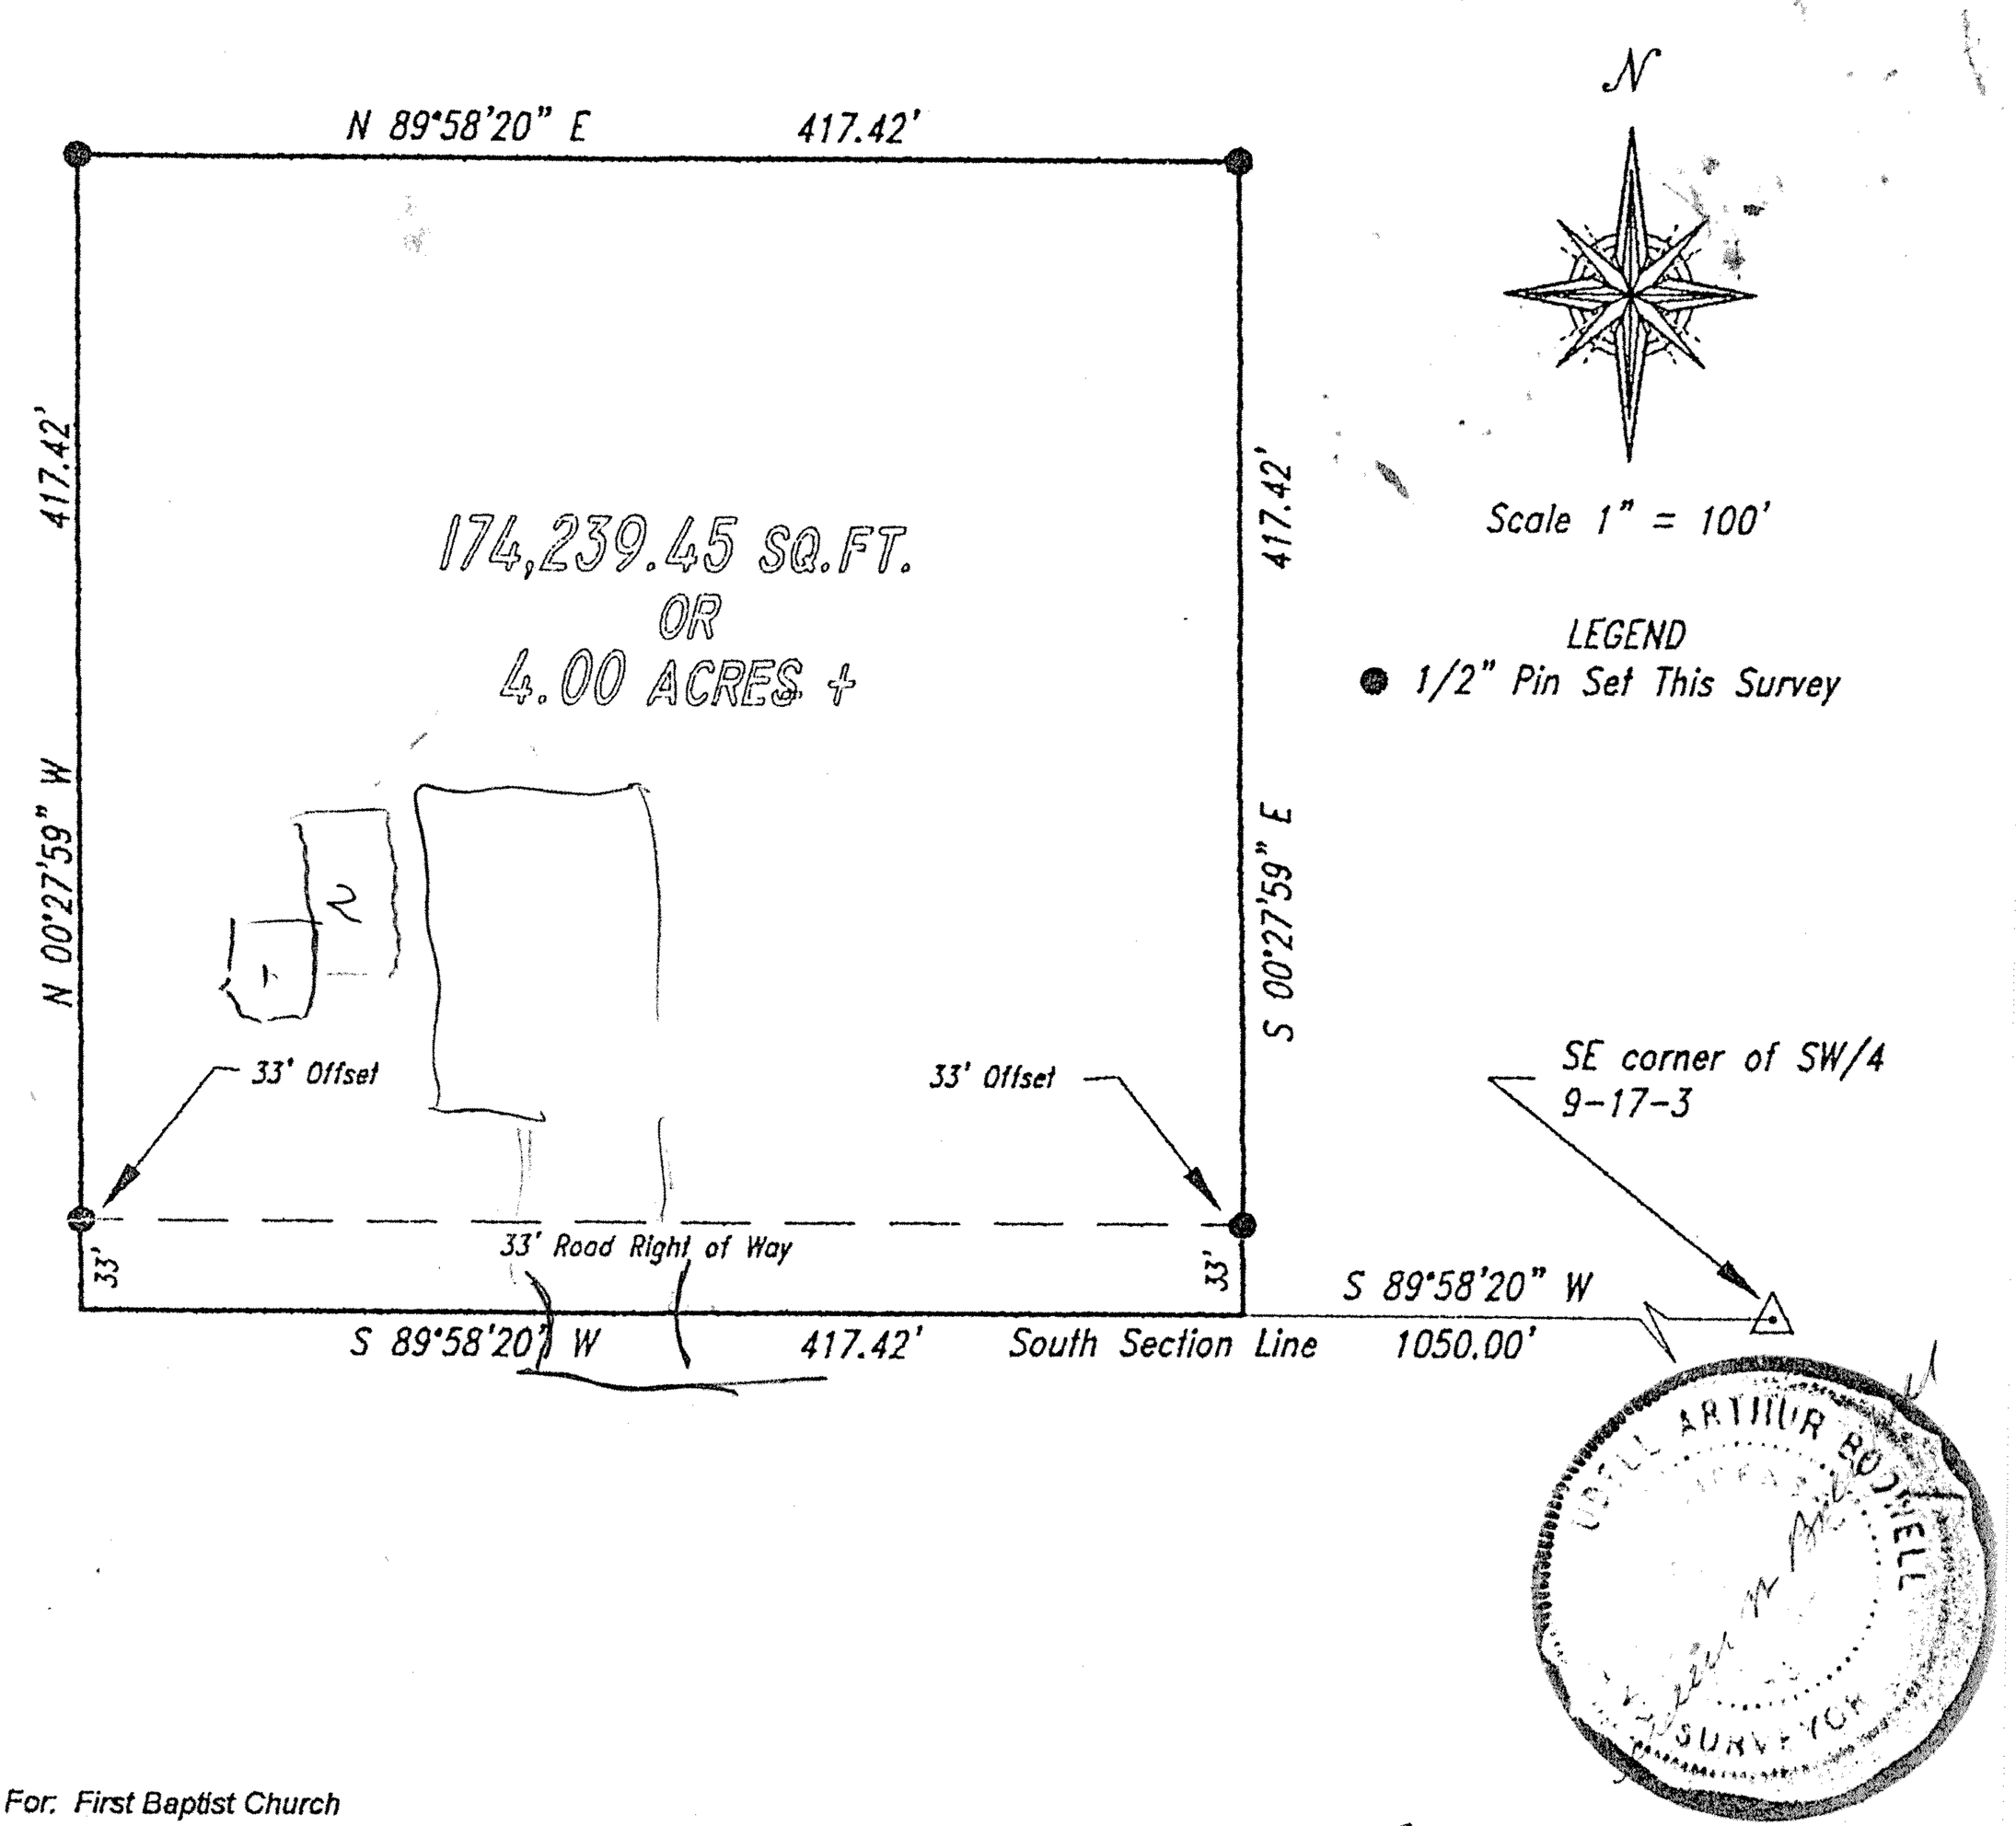

Survey For: First Baptist Church
Date: November 26, 1996
Survey Number: 96-2127-392

Udell A. Bodwell Kansas Licensed Surveyor # 1062