http://www.adultpdf.com
Created by TIFF To PDF trial version, to remove this mark, please register this software.

SURVEY TRACT OF LAND IN THE SE 1/4
SECTION 20 T17S R4W, McPHERSON
COUNTY, KANSAS

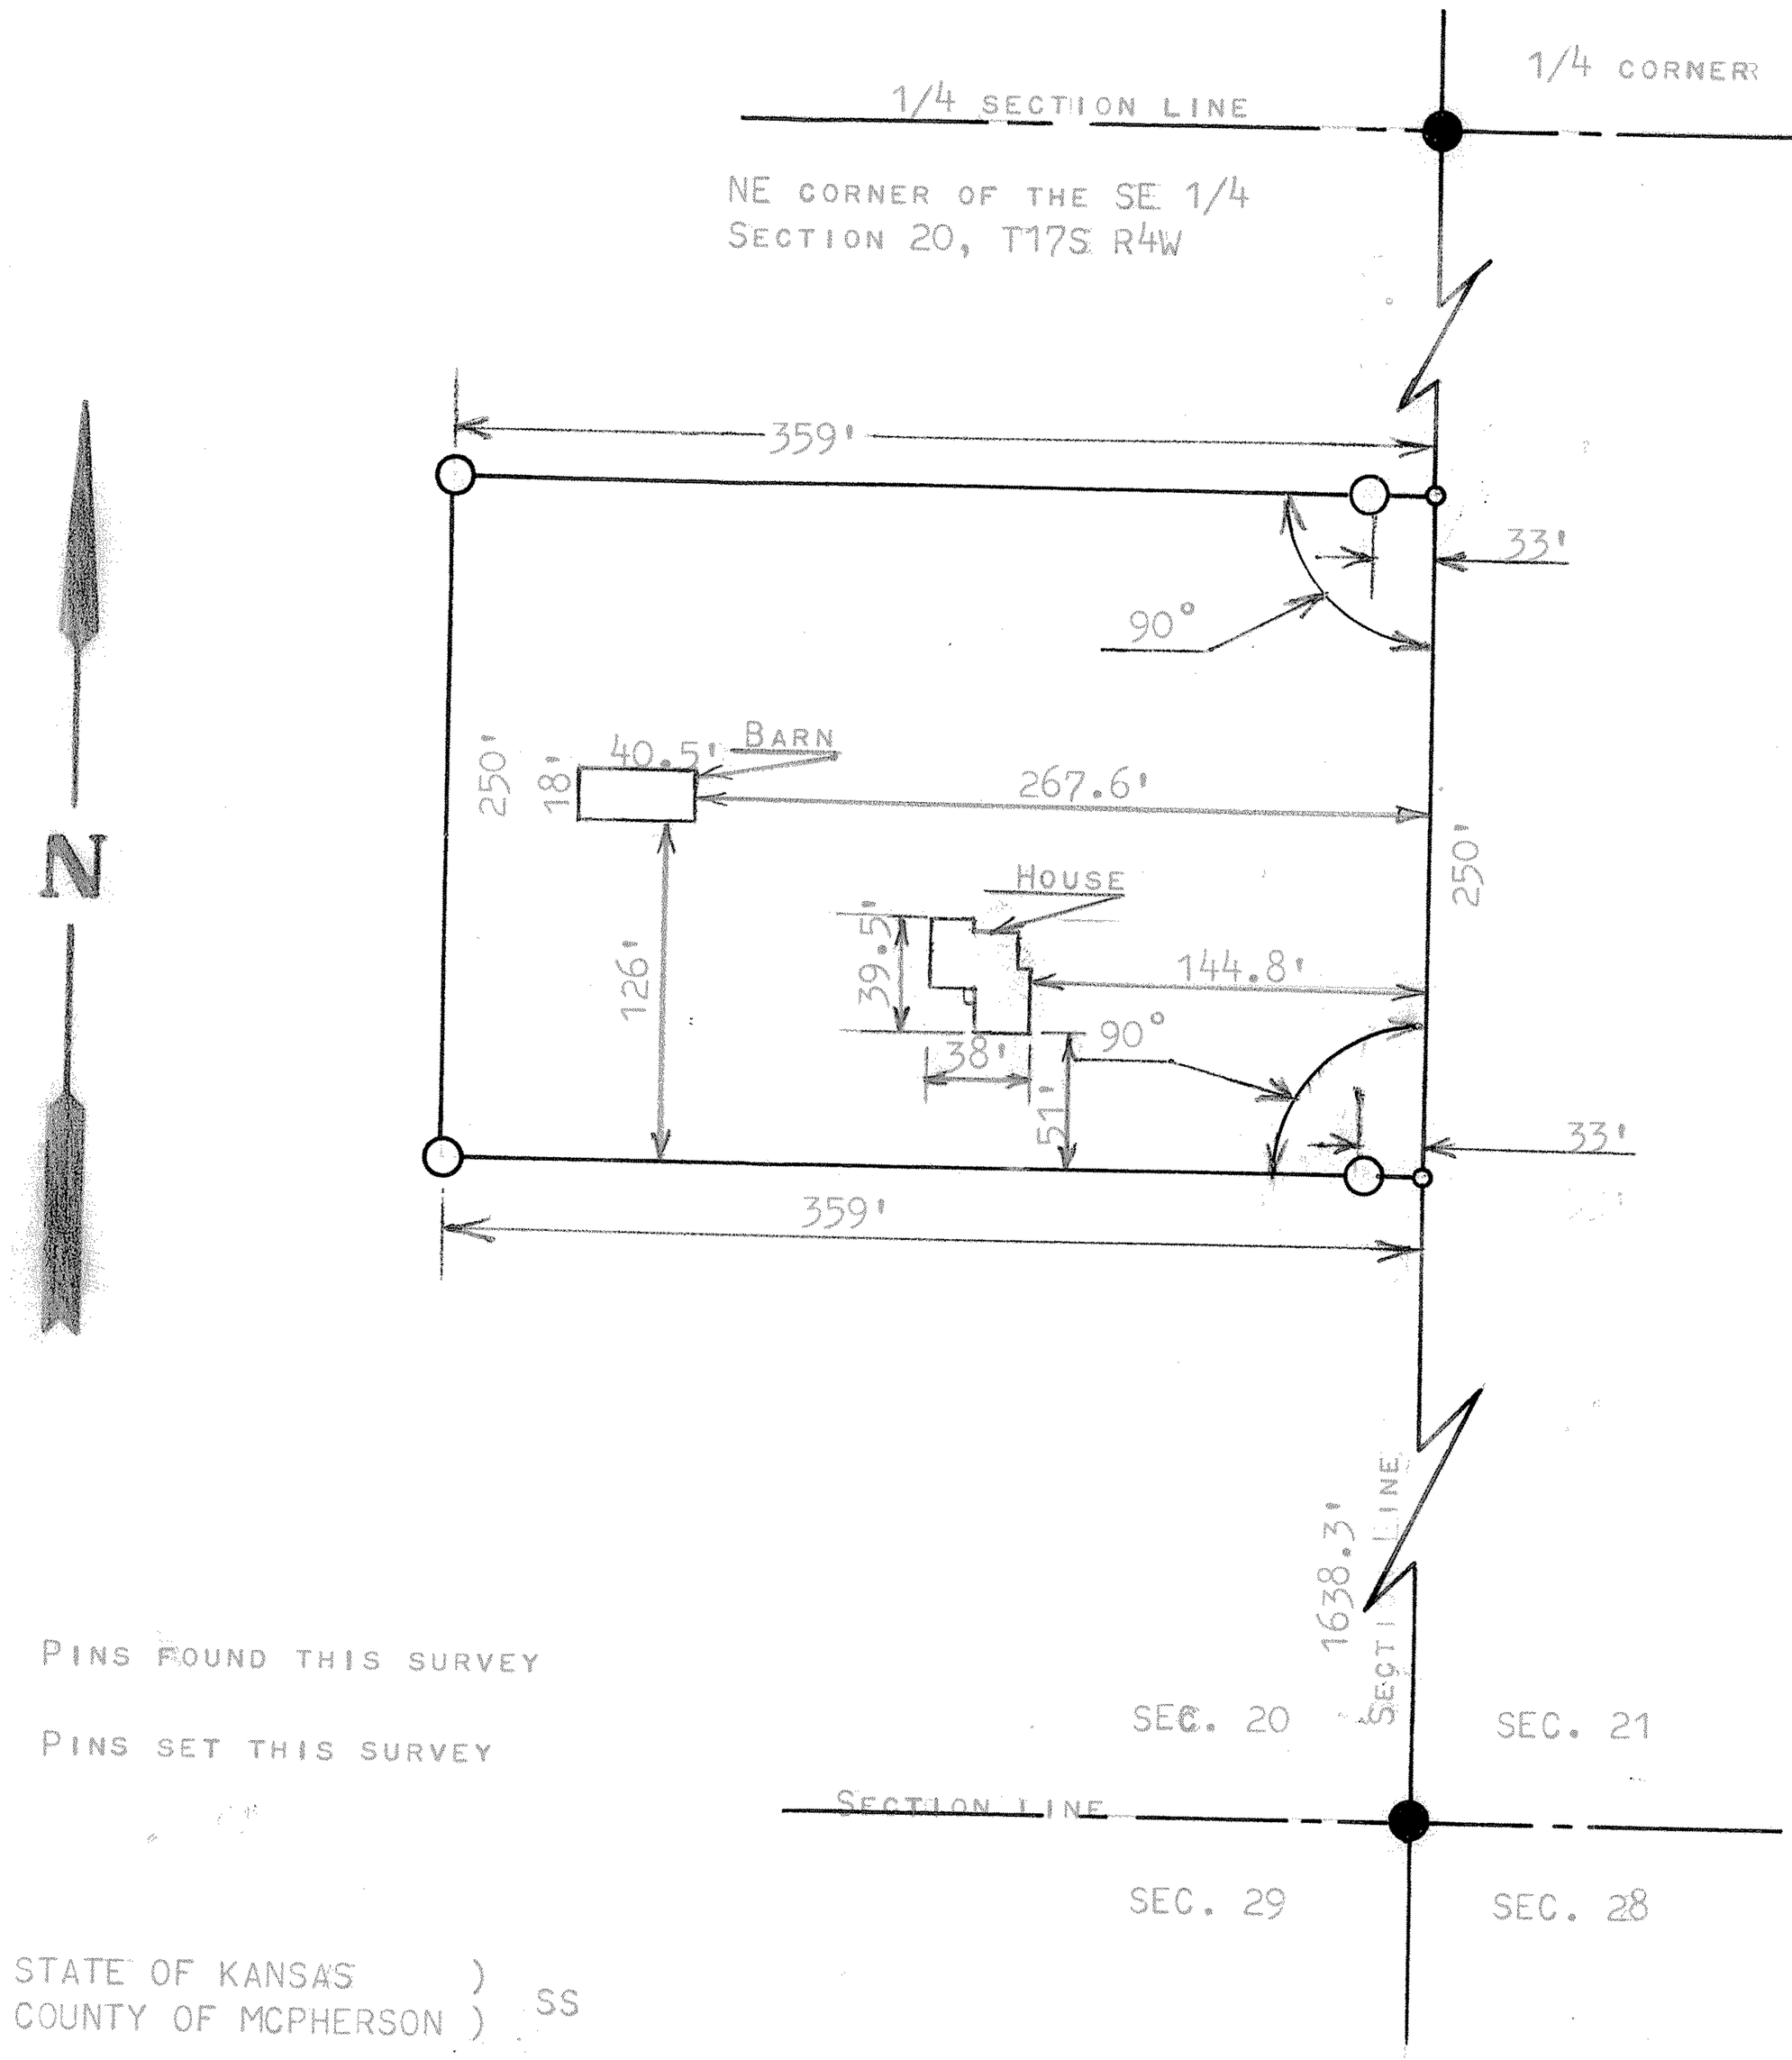

STATE OF KANSAS)
COUNTY OF MCPHERSON) SS

I, FRANCIS RANKIN, PROFESSIONAL ENGINEER OF THE STATE OF KANSAS, DO HEREBY CERTIFY THAT UNDER MY SUPERVISION A SURVEY WAS MADE IN THE SE 1/4 SECTION 20, T17S R4W, OF THE 6TH P.M. AND DESCRIBED AS FOLLOWS;

BEGINNGIN 1638.3' NORTH OF THE SE CORNER OF SAID SE 1/4, SECTION 20 T17S R4W; THENCE RIGHT ANGLE WEST 359 FEET; THENCE NORTH PARALLEL WITH SECTION LINE 250 FEET; THENCE EAST TO SECTION LINE 359 FEET; THENCE SOUTH ON SECTION LINE 250 FEET TO PLACE OF BEGINNING, SAID TRACT OF LAND CONTAINS 2.1 ACRES MORE OR LESS, AND THAT THE ACCOMPANYING PLAT IS A TRUE EXHIBIT OF SAID SURVEY AS FAR AS IT IS KNOWN TO ME.

SURVEY CALLED FOR BY LEANARD JOHN FOR WILLARD CARLSON

SIGNED THIS 28 DAY OF APRIL, 1967

F. Rankin
FRANCIS RANKIN
PROFESSIONAL ENGINEER
McPHERSON, KANSAS

MICROFILM