http://www.adultpdf.com
Created by TIFF To PDF trial version, to remove this mark, please register this software.

A SURVEY IN THE S.W. 1/4

SECTION 22, T17S, R4W

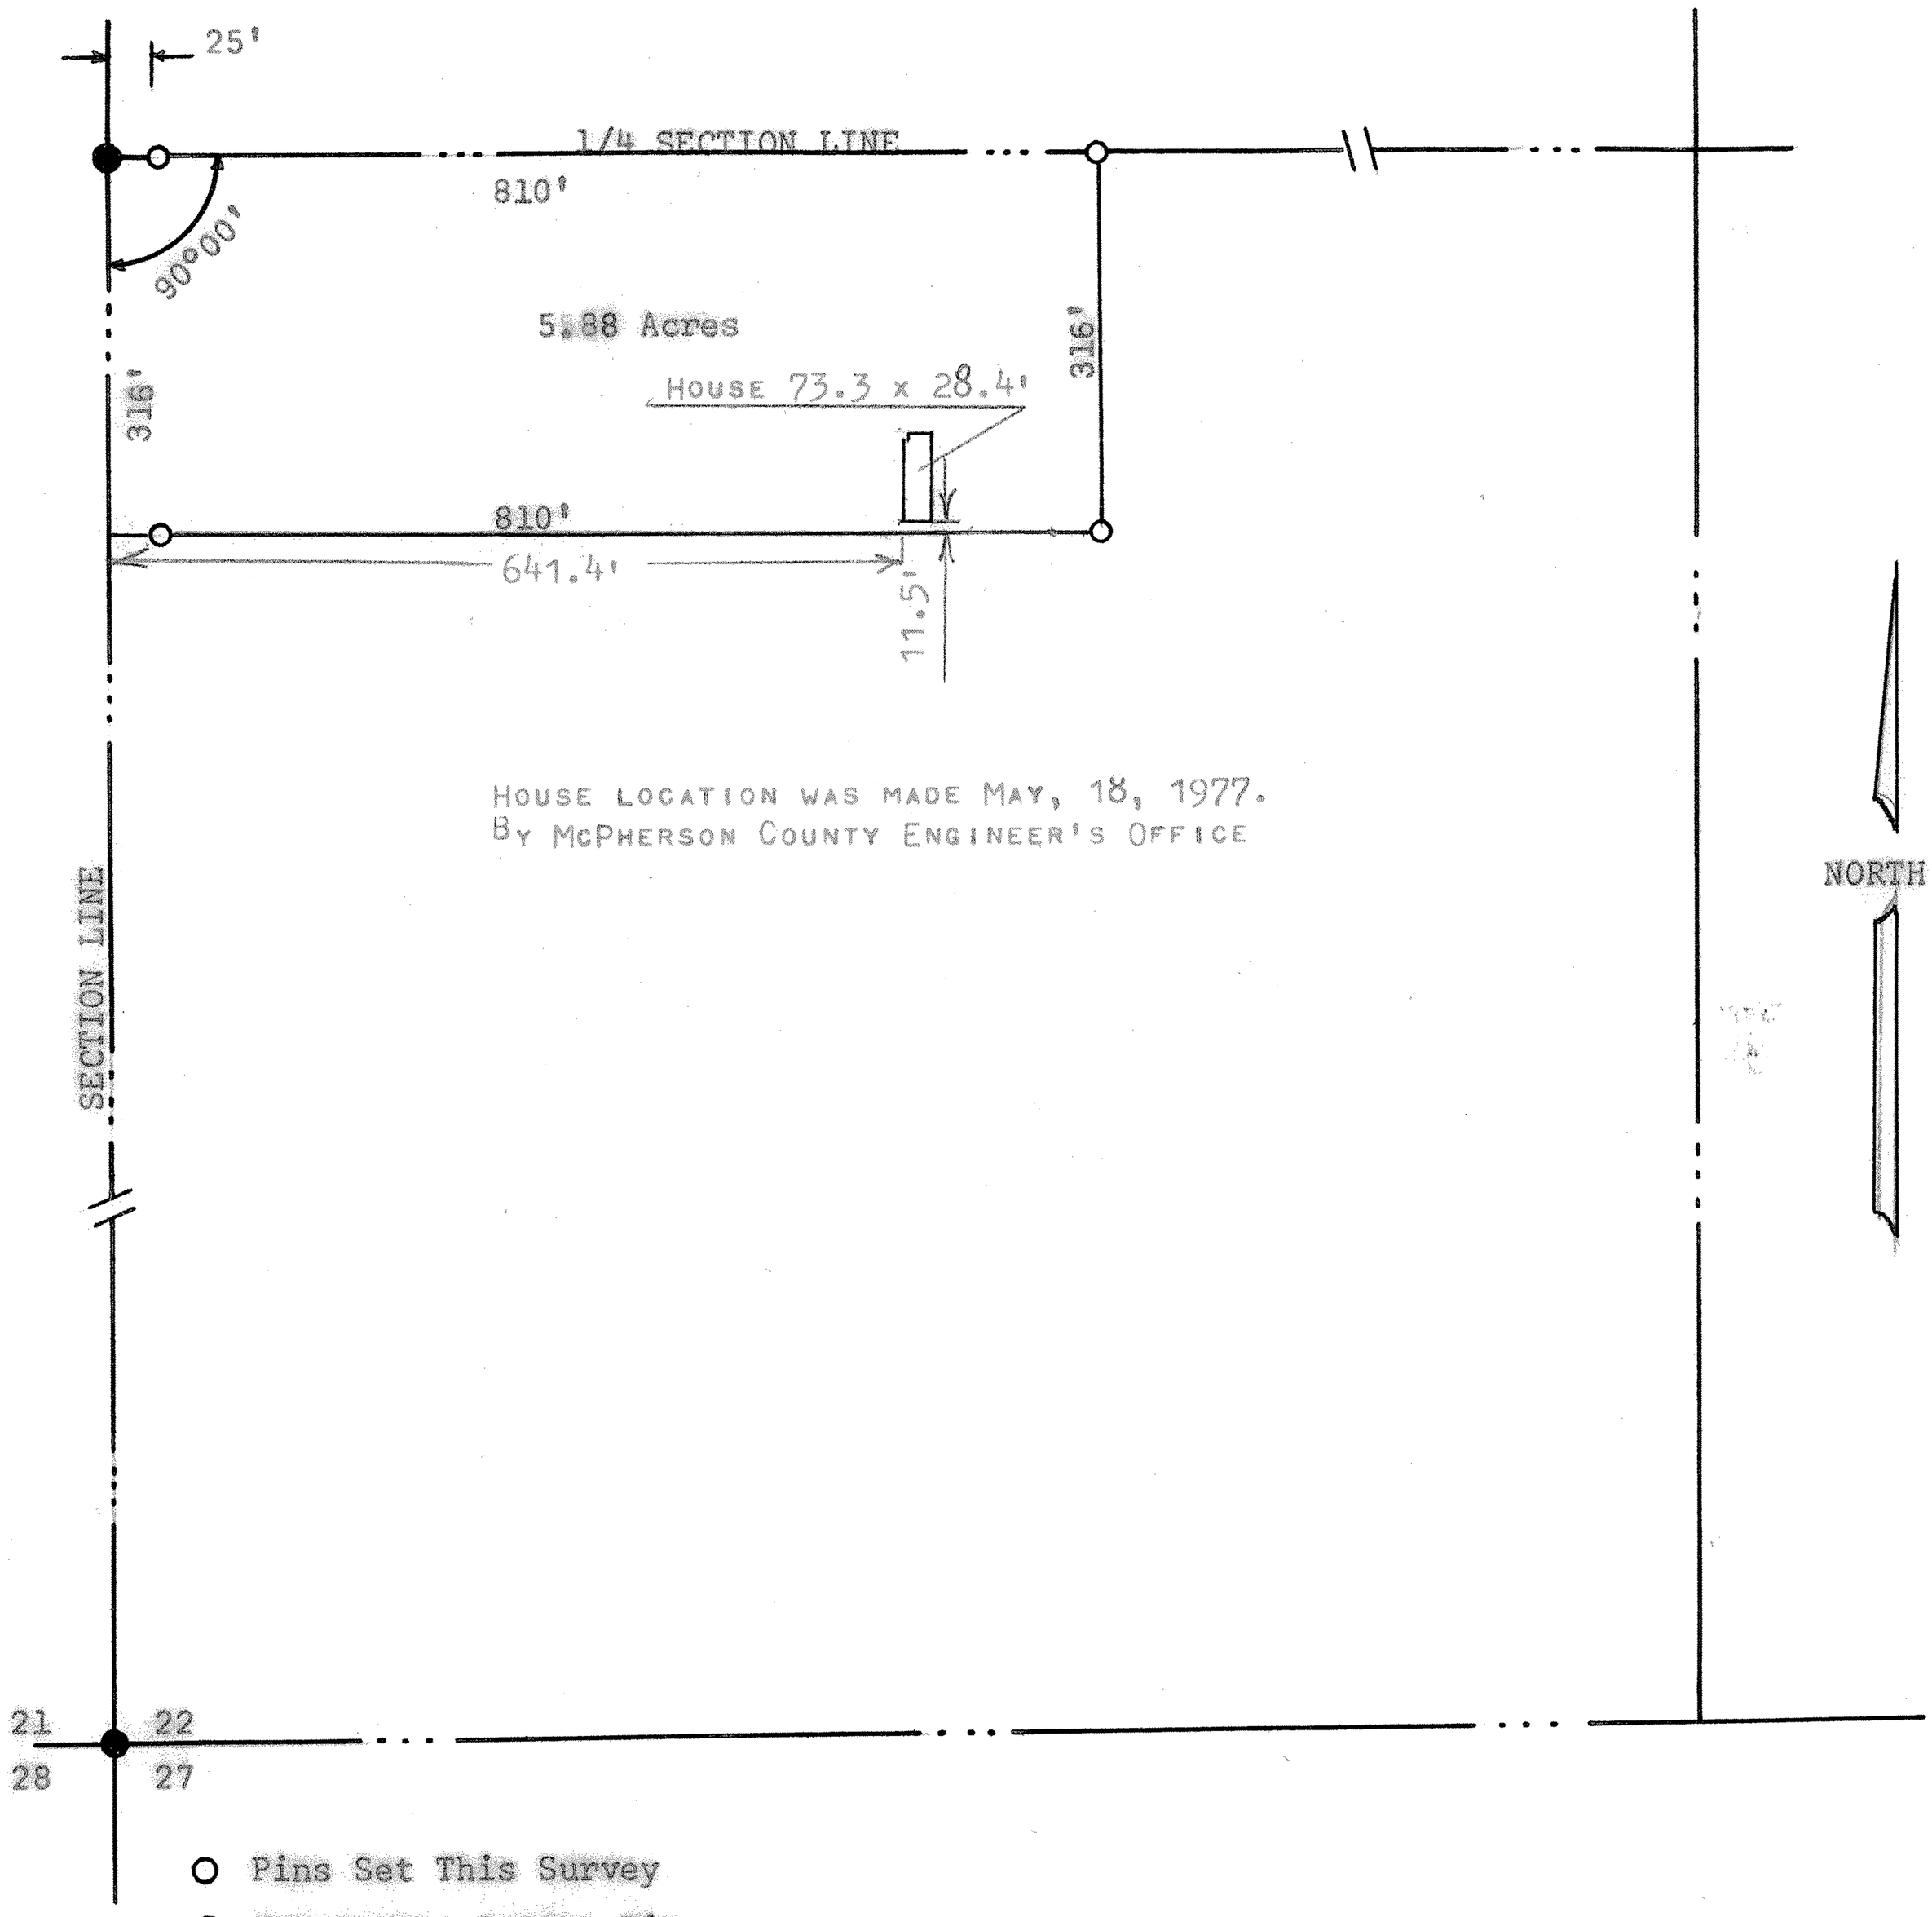

STATE OF KANSAS)
COUNTY OF McPHERSON) S.S.

I Francis R. Rankin, Licenced Professional Engineer of the State of Kansas, Do hereby certify that under my supervision a survey was made in the S.W. 1/4 Section 22, T17S, R4W of the 6th P.M. Beginning at the N.W. corner of said S.W. 1/4 Section, Thence East 810' feet on the 1/4 Section Line, Thence South Parallel with the West Section Line of said section 316' feet, Thence West 810' feet to the West Section Line, Thence North 316' feet to the place of beginning, The land herein described contains 5.88 acres and the above plat is a true exhibit of said Survey as far as it is known to me.

Signed this 9/23 day of September, 1963

Francis R. Rankin
Professional Engineer
State of Kansas

F. R. RANKIN
LICENSED
799
KANSAS
PROFESSIONAL ENGINEER

MICROFILM