http://www.adultpdf.com
Created by TIFF To PDF trial version, to remove this mark, please register this software.

A SURVEY OF A TRACT OF LAND IN THE NE 1/4 SECTION 22, T17S, R4W MC PHERSON COUNTY, KANSAS

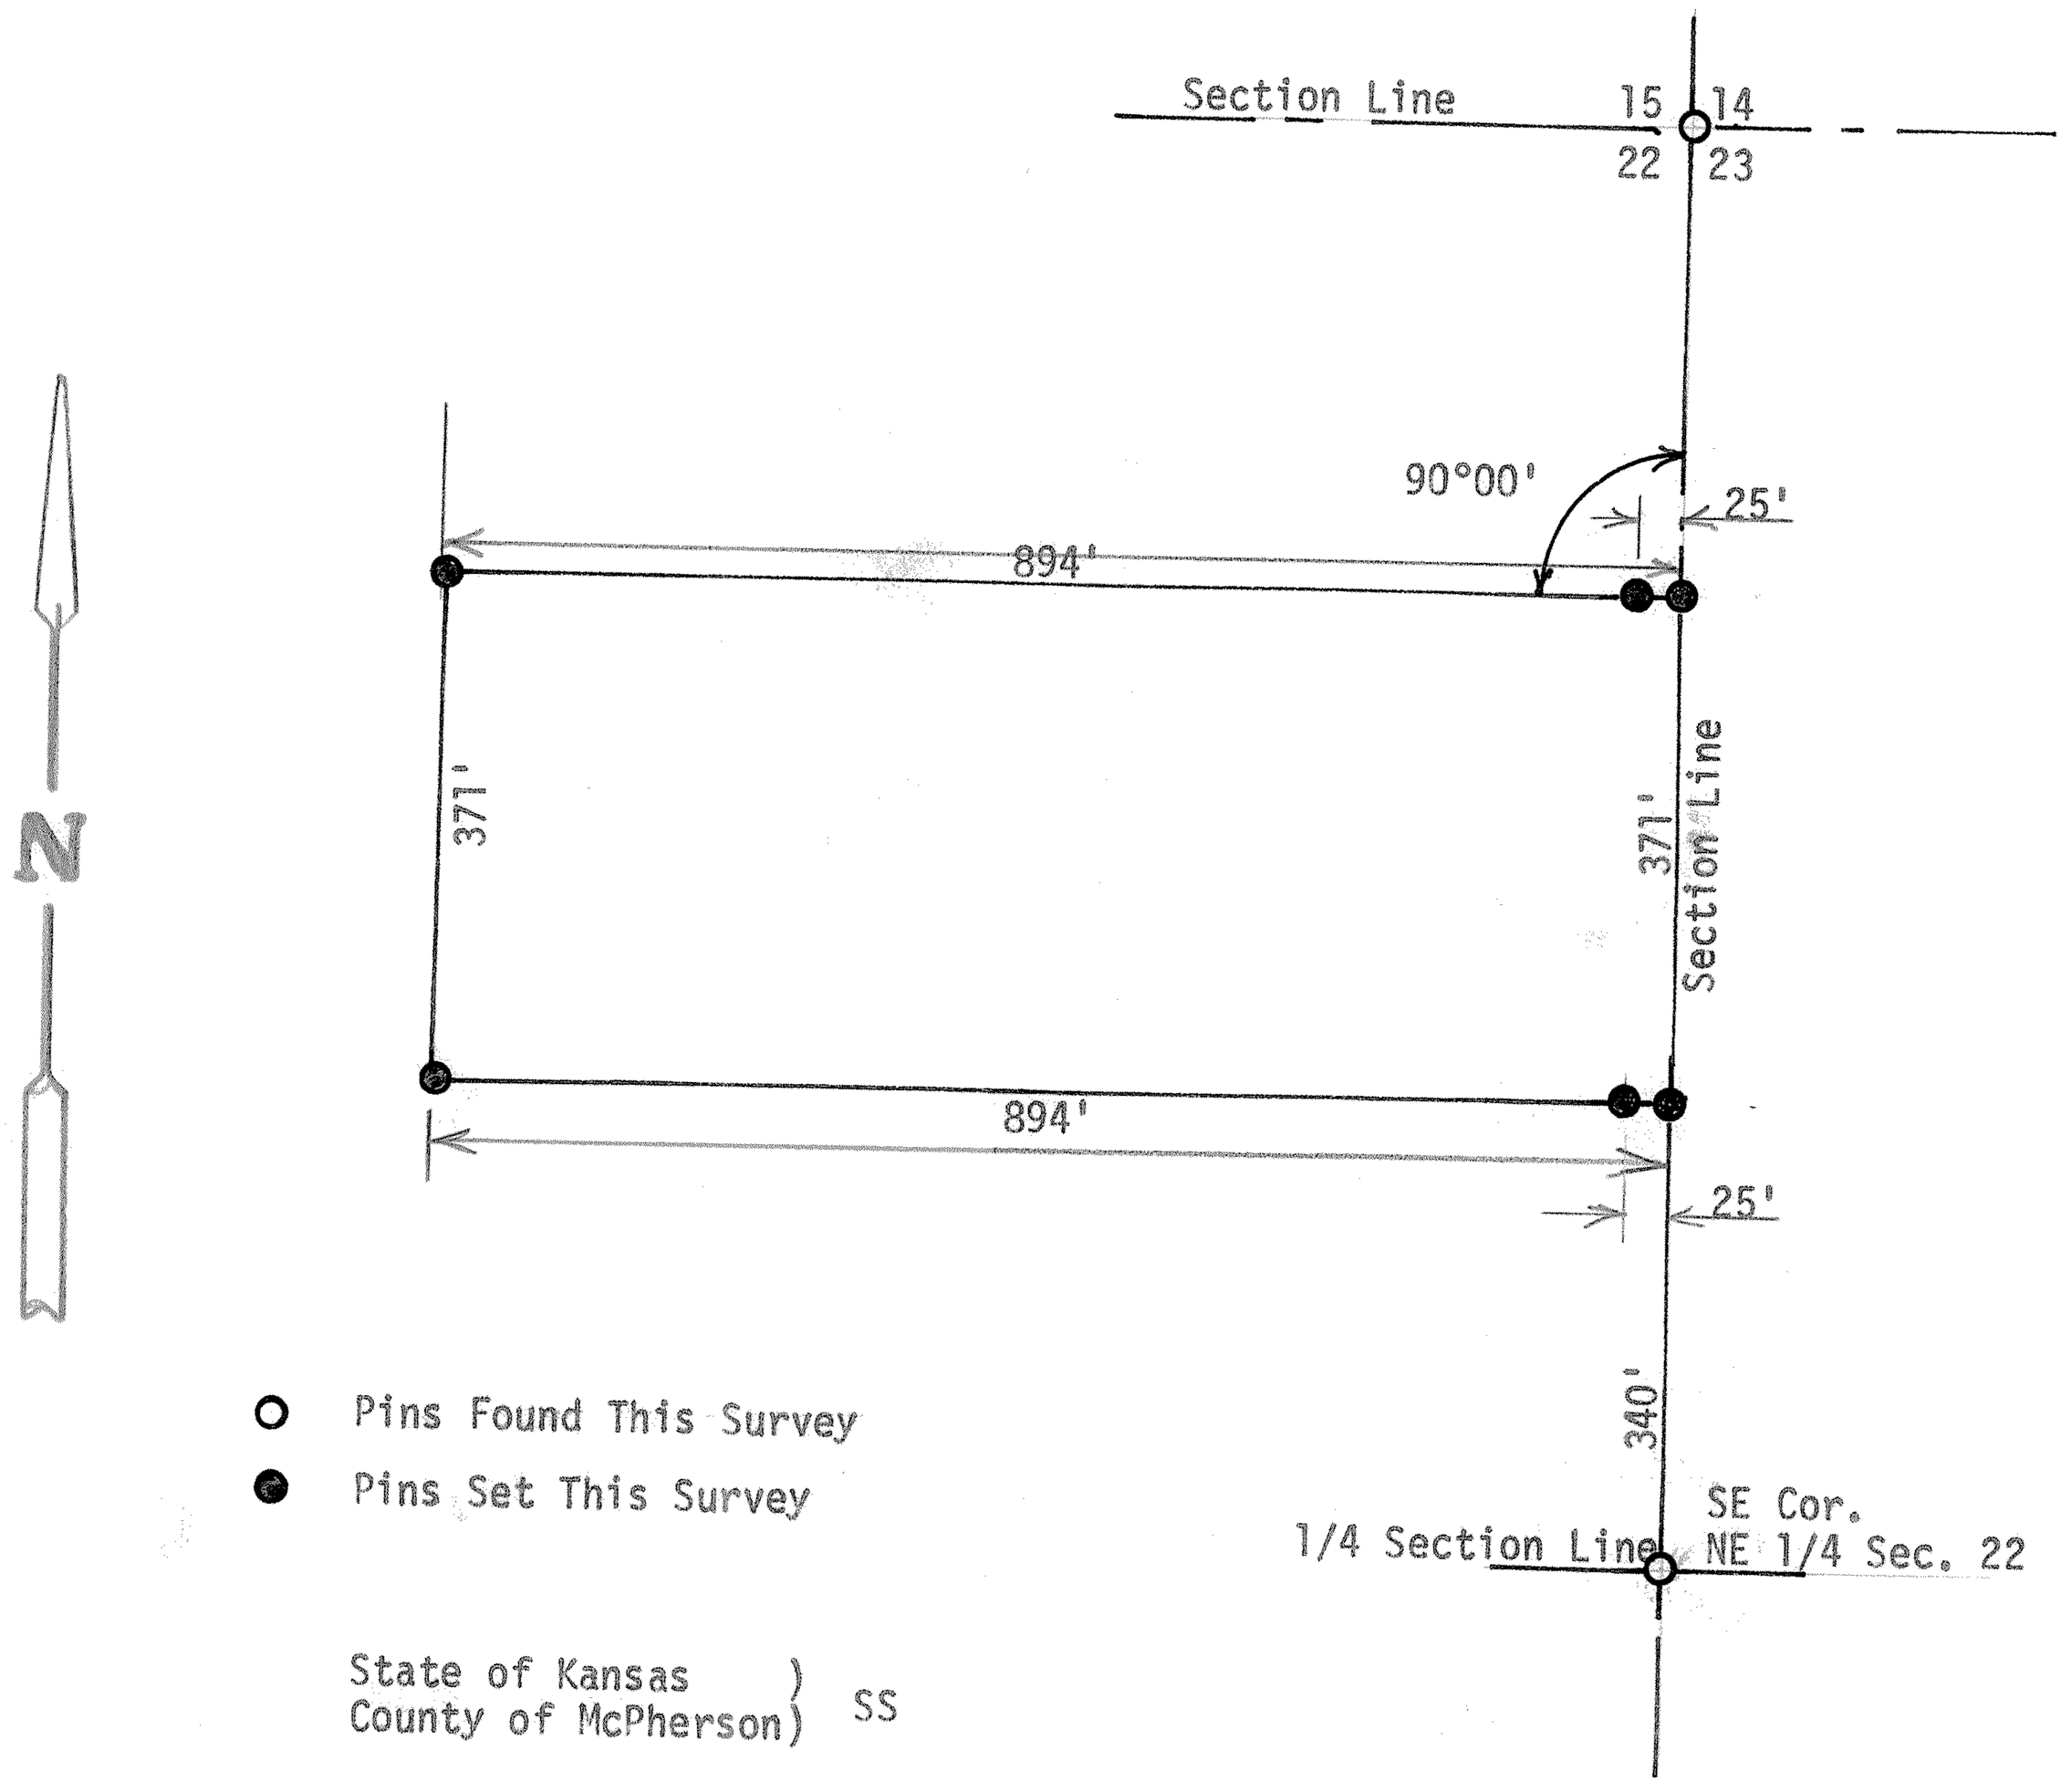

State of Kansas)
County of McPherson) SS

I, F. R. Rankin, County Engineer of McPherson County, Kansas, do hereby certify that under my supervision a survey was made in the NE 1/4 Section 22, T17S, R4W of the 6th P.M. and described as follows:

Commencing at the SE corner of the NE 1/4 of said Section 22, T17S, R4W; thence North on Section Line 340 feet to place of beginning; thence right angle West 894.0 feet; thence North 371.0 feet; thence East to Section Line 894.0 feet; thence South 371.0 feet to place of beginning. Said tract of land contains 7.6 acres more or less and that the accompanying plat is a true exhibit of said survey as far as it is known to me.

Survey called for by Leland Shields

Signed this 8 day of August, 1973

F. R. Rankin, P. E.
Administrator of P.W. & Co. Engineer
McPherson County, Kansas

F. R. RANKIN
LICENSED
799
KANSAS
PROFESSIONAL ENGINEER

MICROFILM