http://www.adultpdf.com
Created by TIFF To PDF trial version, to remove this mark, please register this software.

A SURVEY OF A TRACT OF LAND IN THE SE1/4, SECTION 22, T17S, R4W MCPHERSON COUNTY, KANSAS

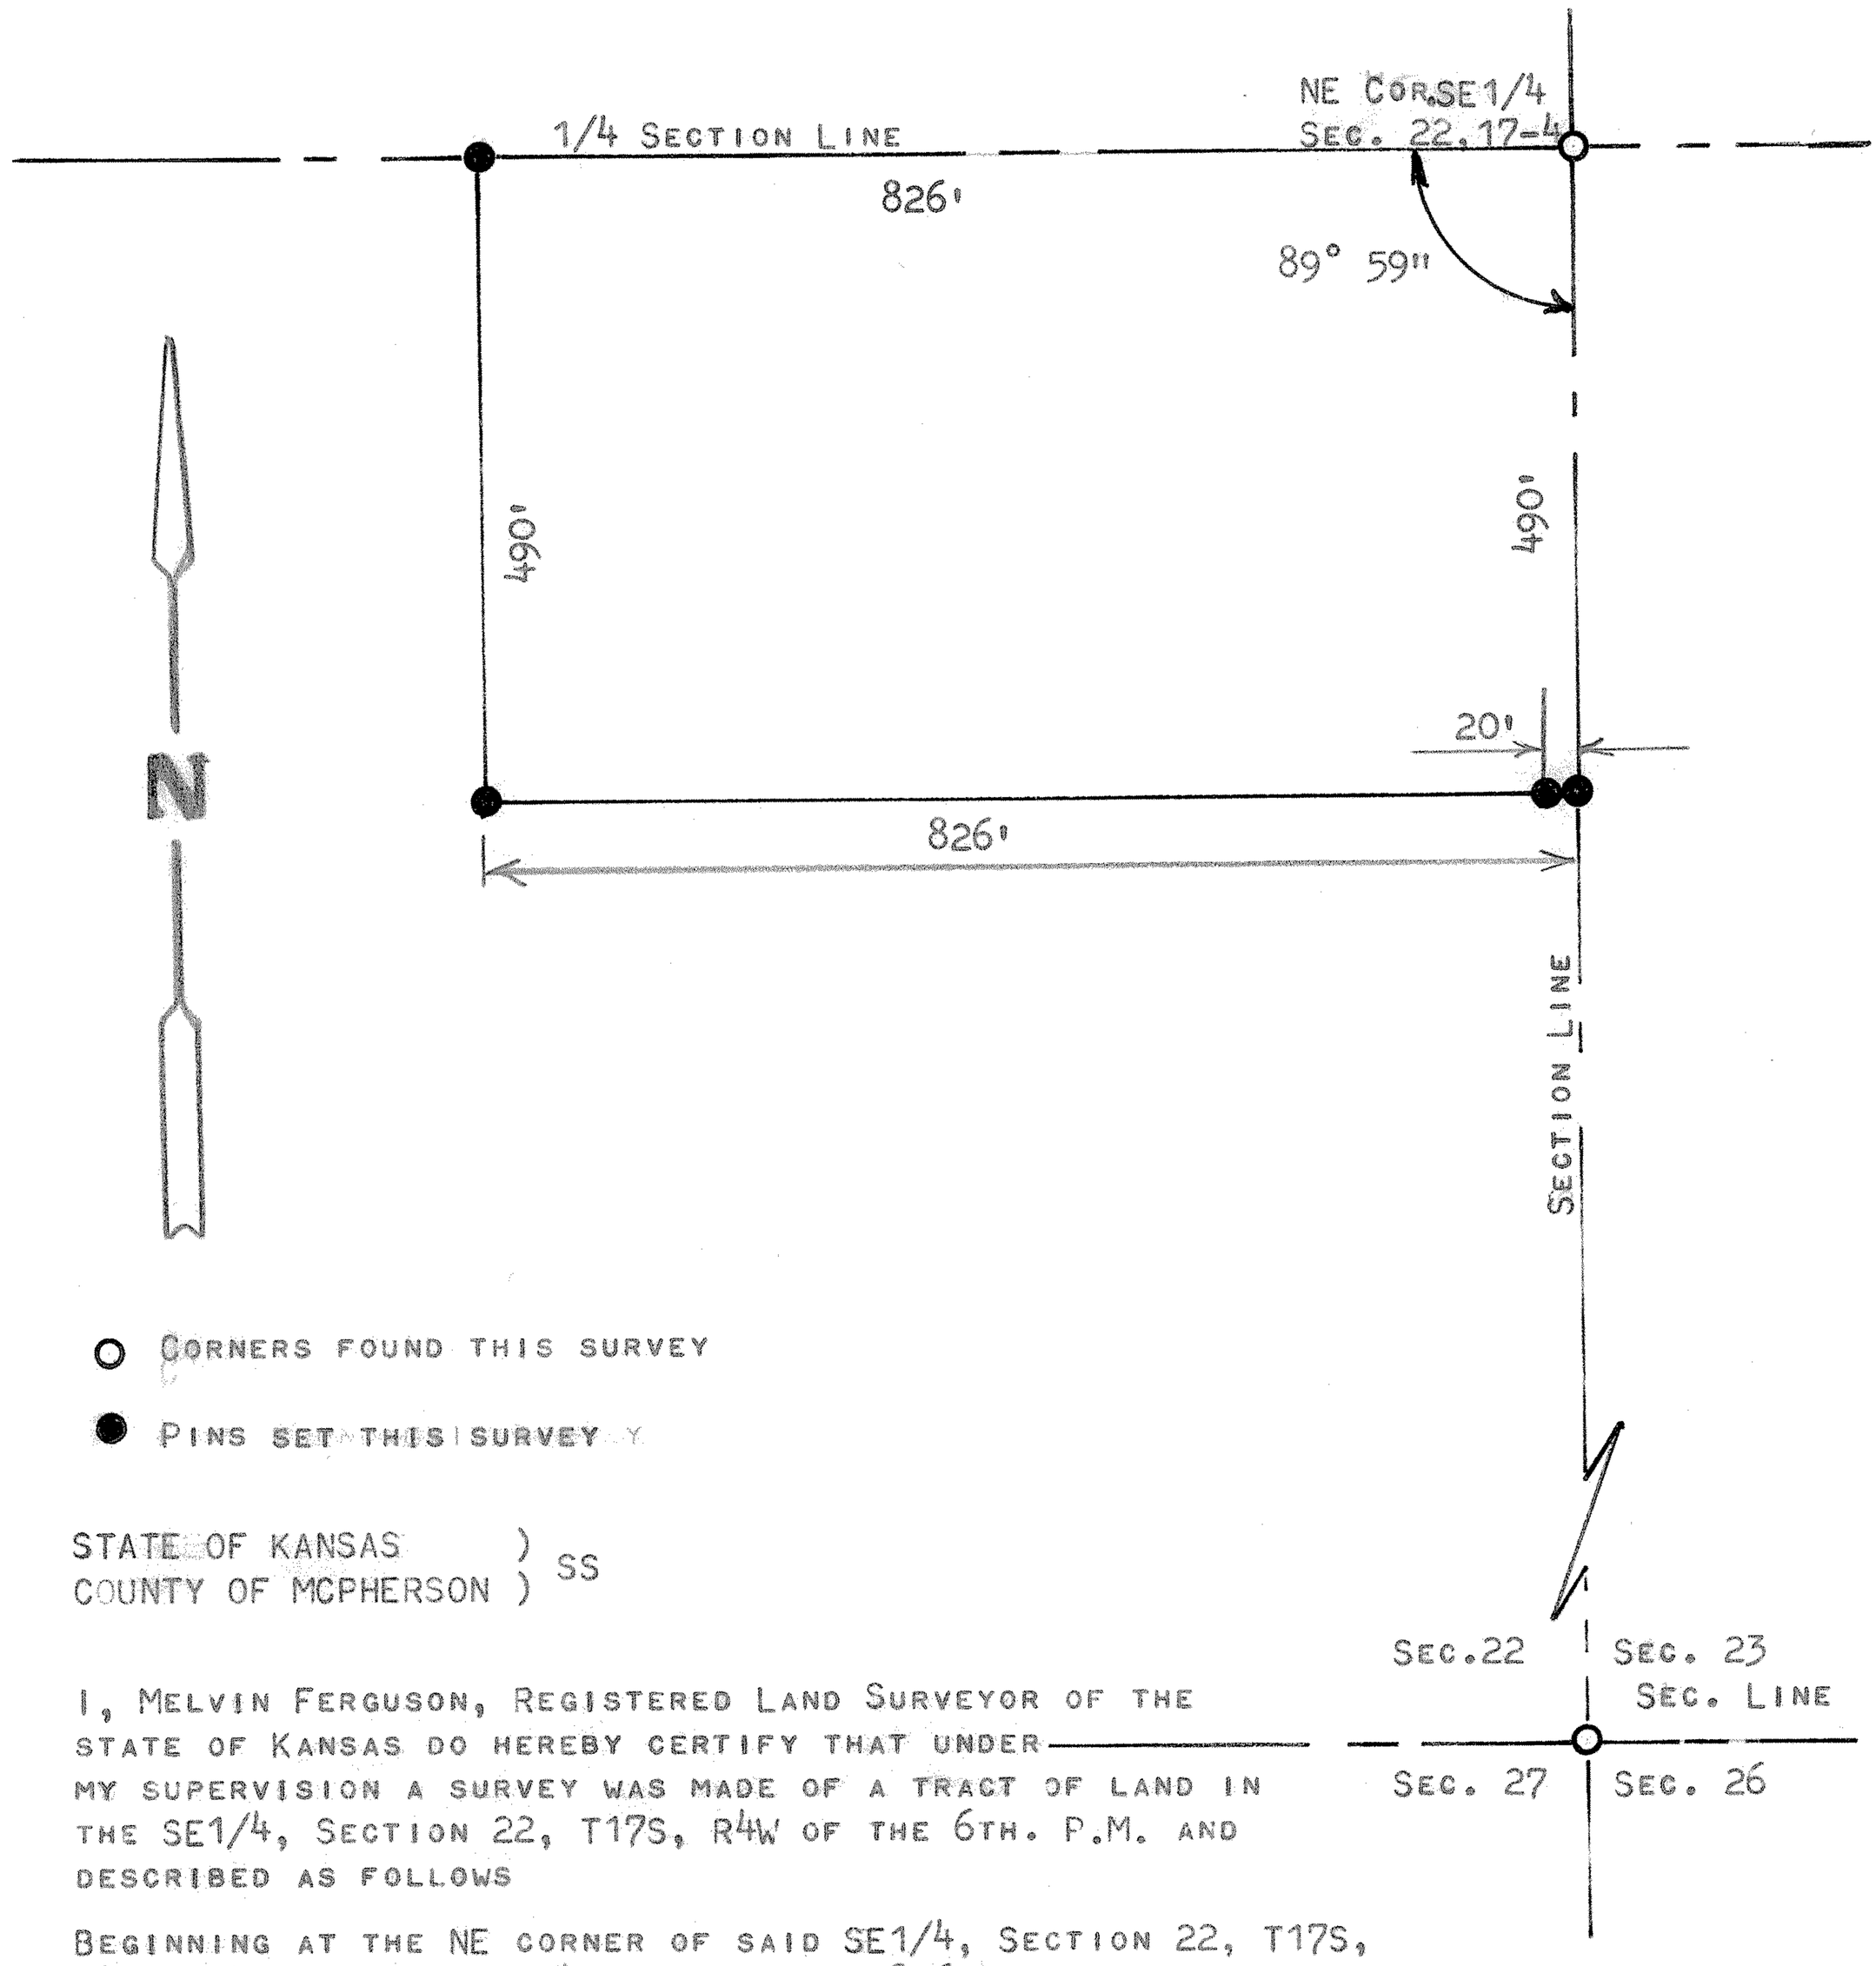

○ CORNERS FOUND THIS SURVEY

● PINS SET THIS SURVEY

STATE OF KANSAS)
COUNTY OF MCPHERSON) SS

I, MELVIN FERGUSON, REGISTERED LAND SURVEYOR OF THE STATE OF KANSAS DO HEREBY CERTIFY THAT UNDER MY SUPERVISION A SURVEY WAS MADE OF A TRACT OF LAND IN THE SE1/4, SECTION 22, T17S, R4W OF THE 6TH. P.M. AND DESCRIBED AS FOLLOWS

BEGINNING AT THE NE CORNER OF SAID SE1/4, SECTION 22, T17S, R4W; THENCE WEST ON 1/4 SECTION LINE 826 FEET; THENCE SOUTH PARALLEL WITH SECTION LINE 490 FEET; THENCE EAST TO SECTION LINE 826 FEET; THENCE NORTH 490 FEET TO PLACE OF BEGINNING, SAID TRACT OF LAND CONTAINS 9.3 ACRES MORE OR LESS, AND THAT THE ABOVE PLAT IS A TRUE EXHIBIT OF SAID SURVEY AS FAR AS IT IS KNOWN TO ME.

SURVEY CALLED FOR BY LELAND SHIELDS

SIGNED THIS 4th DAY OF , FEBRUARY, 1974

Melvin Ferguson
MELVIN FERGUSON
REGISTERED LAND SURVEYOR
MCPHERSON, KANSAS

MELVIN V. FERGUSON
REGISTERED
LS-310
KANSAS
LAND SURVEYOR

MICROFILM