http://www.adultpdf.com
Created by TIFF To PDF trial version, to remove this mark, please register this software.

A SURVEY OF A TRACT OF LAND IN THE SOUTH 1/2, NORTHWEST 1/4, SECTION 28, T 17S, R4W, MCPHERSON COUNTY, KANSAS

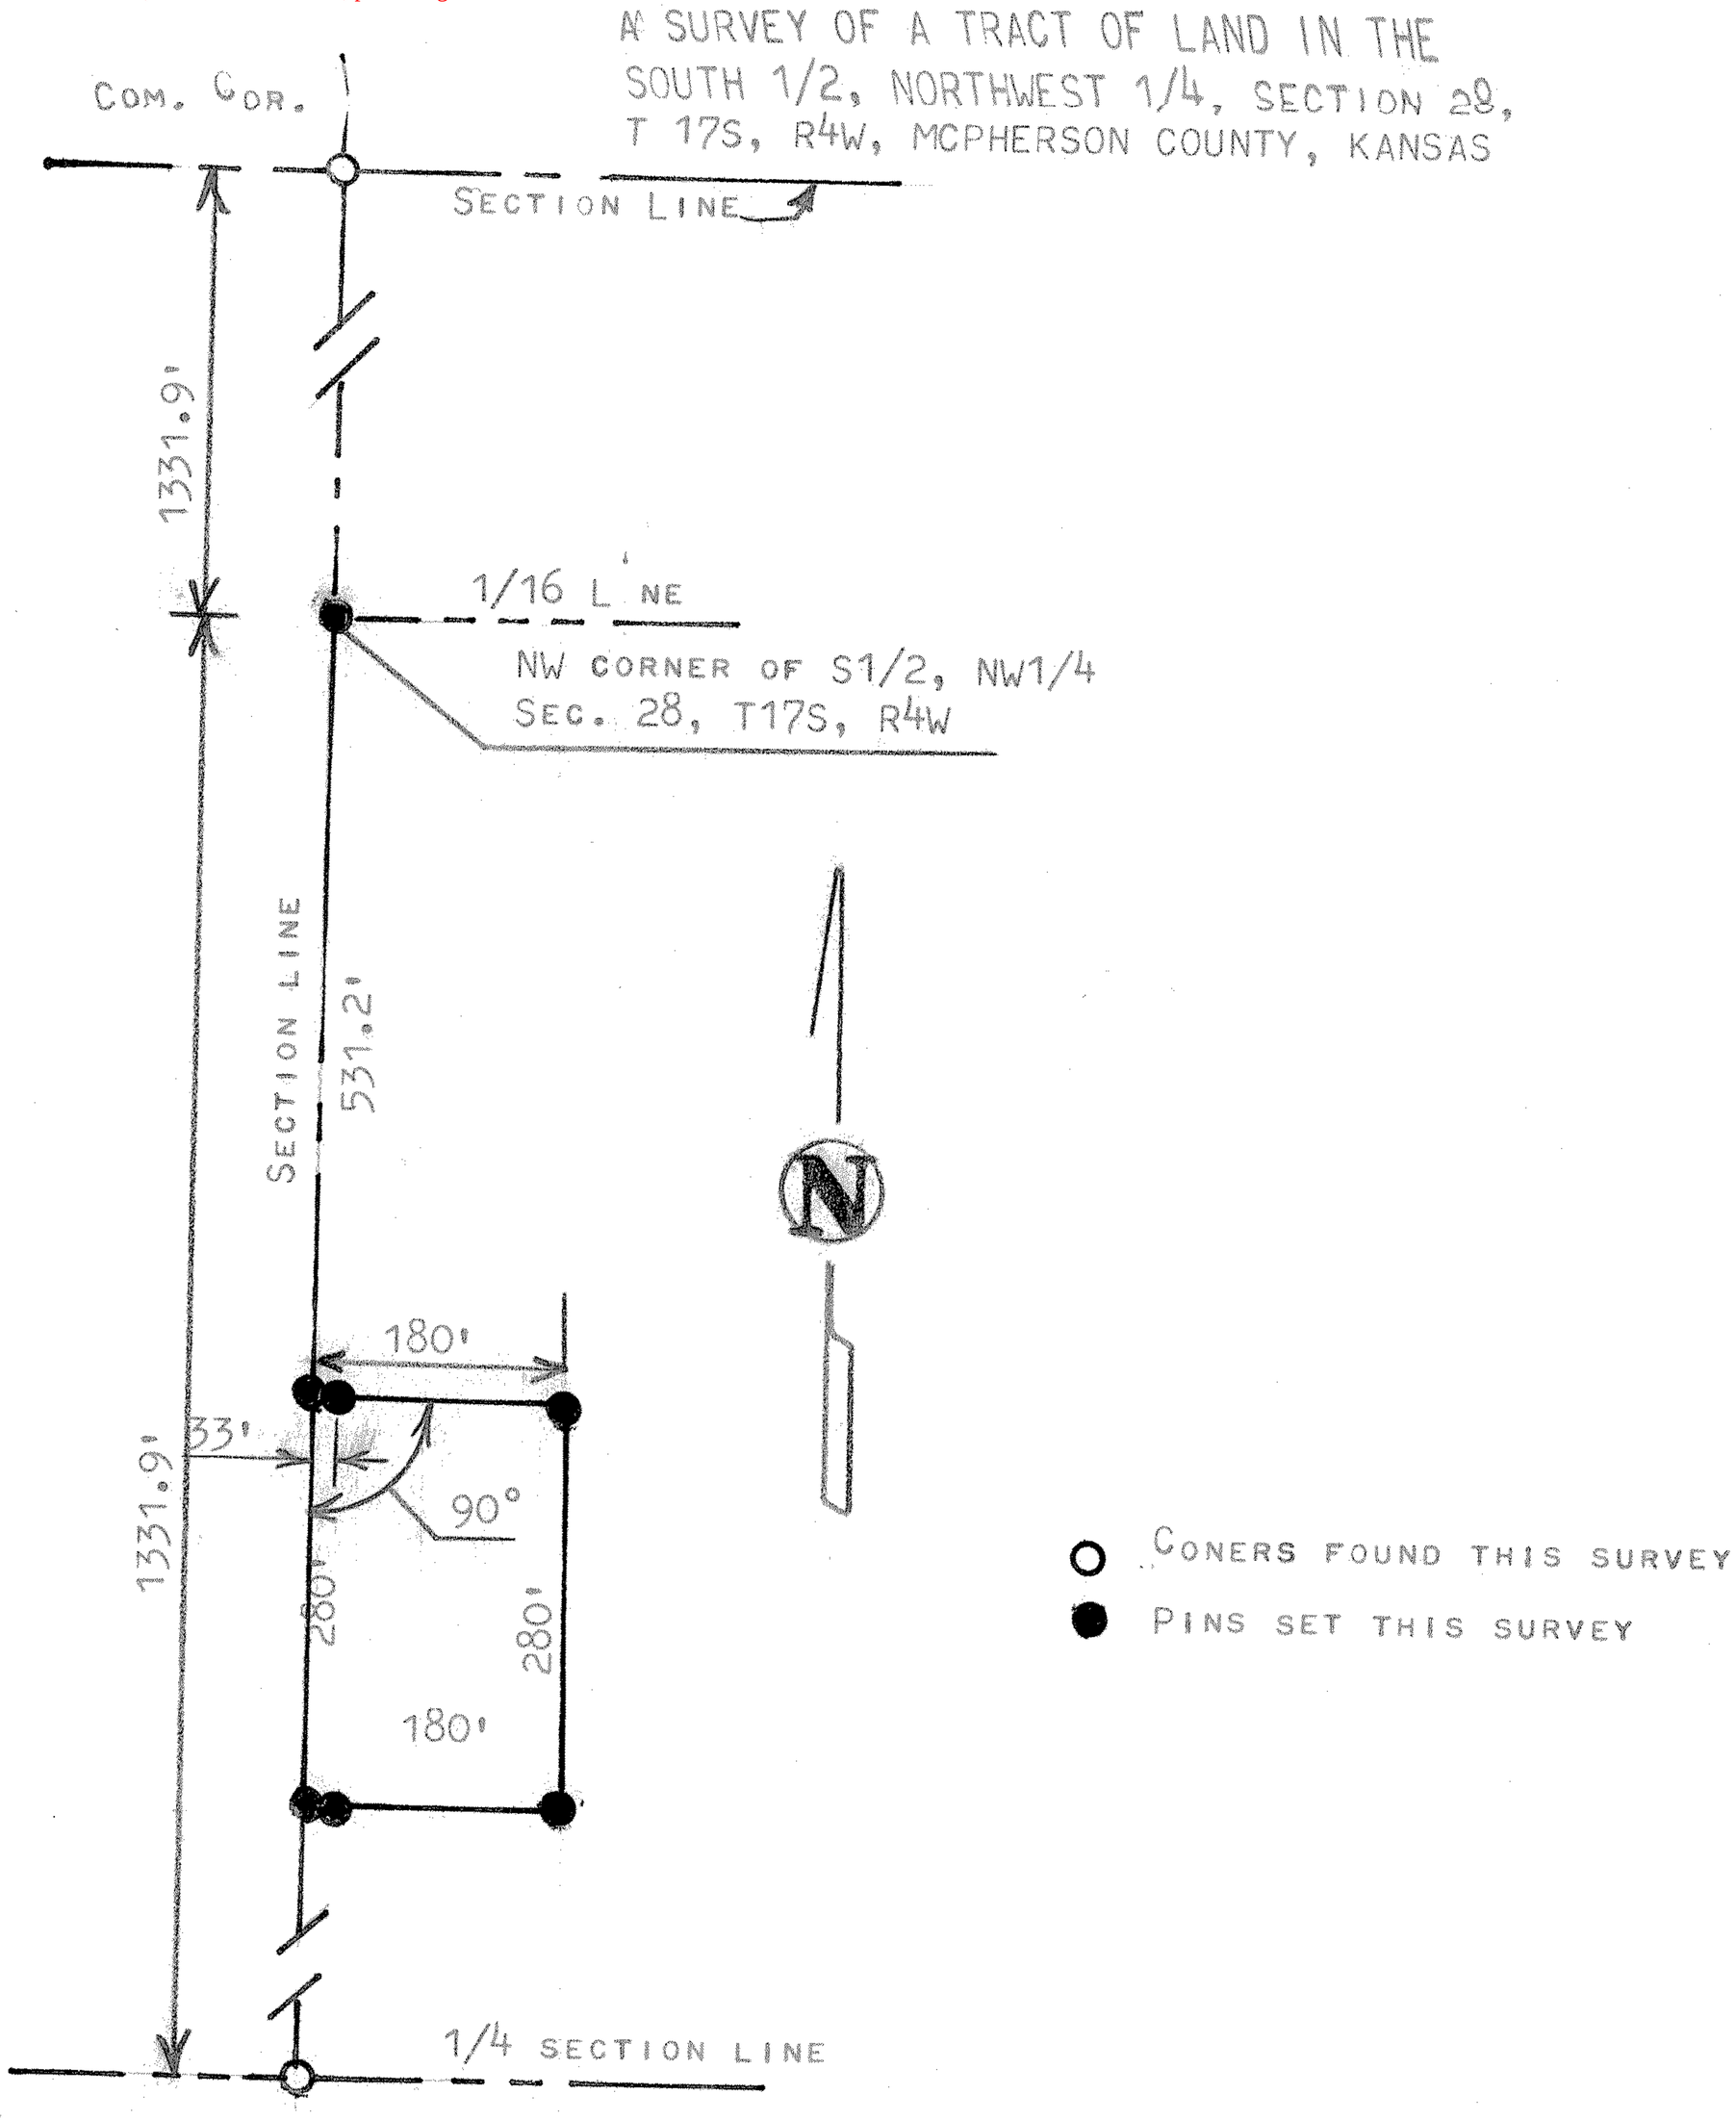

STATE OF KANSAS)
COUNTY OF MCPHERSON) SS

I, MELVIN FERGUSON, PROFESSIONAL ENGINEER OF THE STATE OF KANSAS DO HEREBY CERTIFY THAT UNDER MY SUPERVISION A SURVEY WAS MADE UNDER MY SUPERVISION OF A TRACT OF LAND IN THE S1/2, NW1/4, SECTION 28, T17S, R4W OF THE 6TH P.M. AND DESCRIBED AS FOLLOWS;

BEGINNING AT A POINT 531.2 FEET SOUTH OF THE NORTHWEST CORNER OF THE S1/2, NW1/4, SECTION 28, T17S, R4W; THENCE EAST AT A RIGHT ANGLE 180 FEET; THENCE SOUTH PARALLEL WITH SECTION LINE 280 FEET; THENCE WEST TO SECTION LINE 180 FEET; THENCE SOUTH 280 FEET TO PLACE OF BEGINNING SAID TRACT OF LAND CONTAINS 1.16 ACRES MORE OR LESS, AND THAT THE ABOVE PLAT IS A TRUE EXHIBIT OF SAID SURVEY AS FAR AS IT IS KNOWN TO ME.

SURVEY CALLED FOR BY RON ODELL

SIGNED THIS 3rd DAY OF APRIL, 1979

Melvin Ferguson
MELVIN FERGUSON
PROFESSIONAL ENGINEER
MCPHERSON, KANSAS

MELVIN V. FERGUSON LICENSED 6772 KANSAS PROFESSIONAL ENGINEER

MICROFILM