http://www.adultpdf.com
Created by TIFF To PDF trial version, to remove this mark, please register this software.

A SURVEY OF A TRACT OF LAND IN THE
NW1/4, SECTION 18, T17S, R5W
MCPHERSON COUNTY, KANSAS

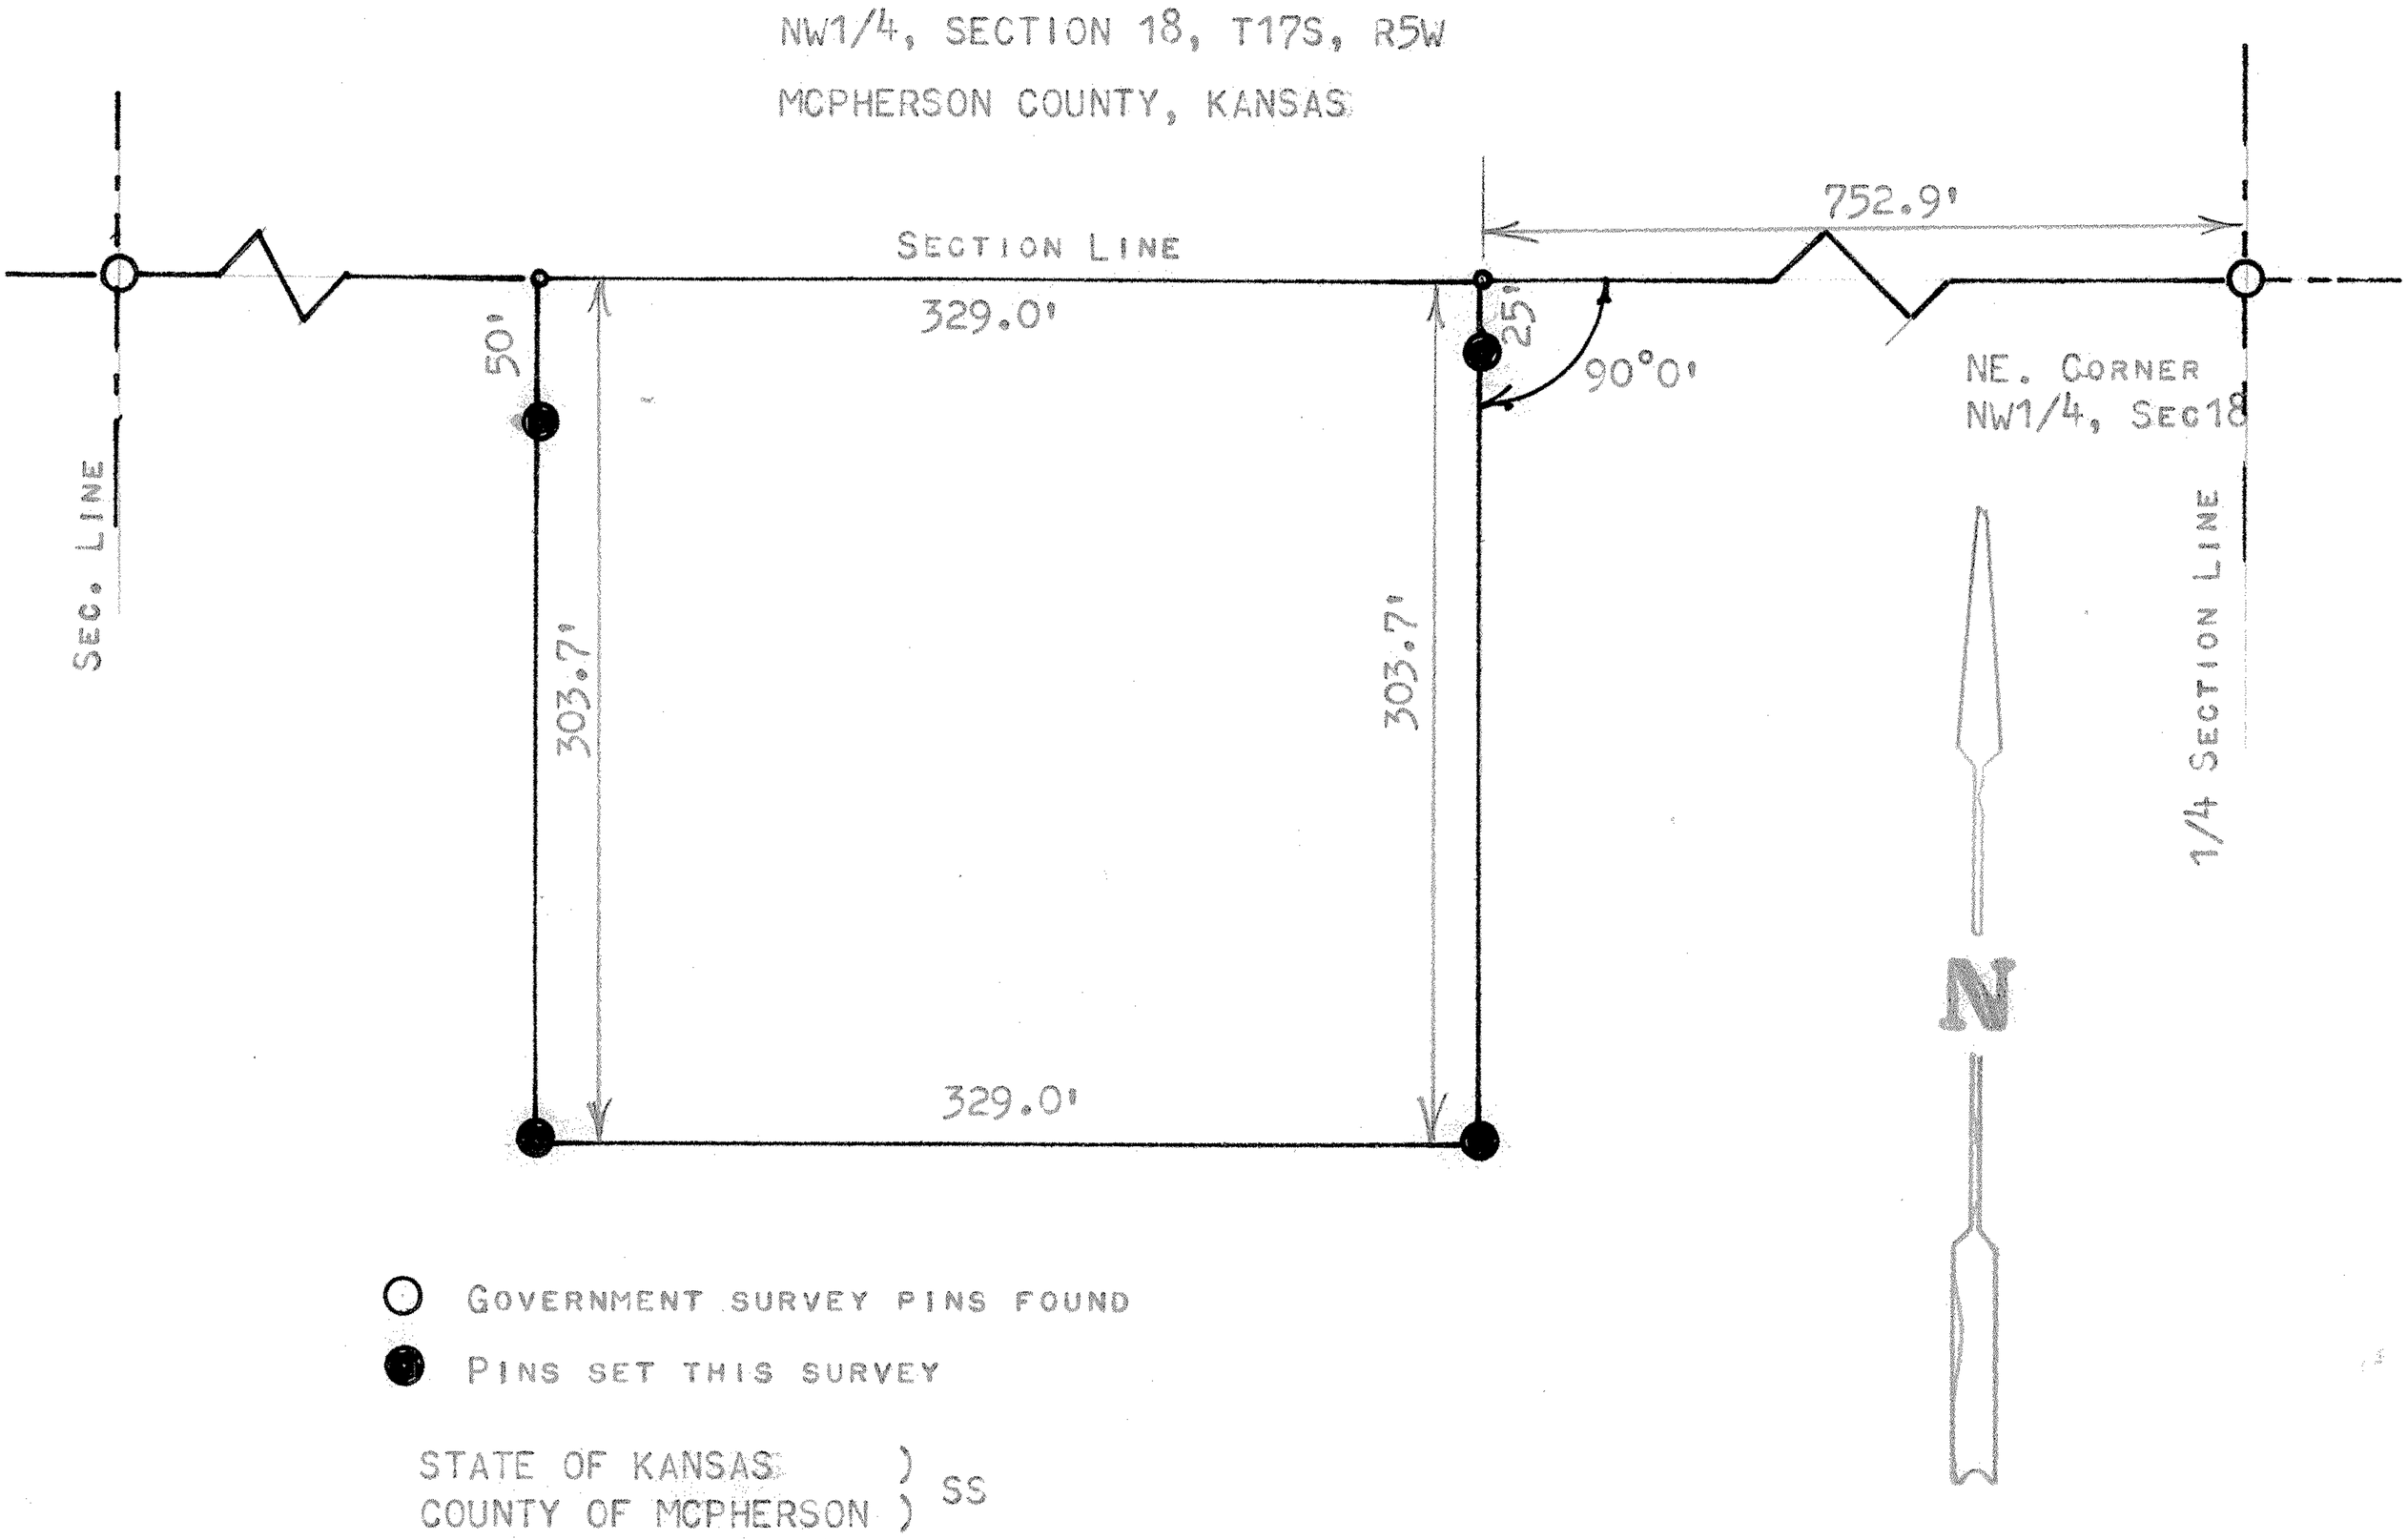

○ GOVERNMENT SURVEY PINS FOUND

● PINS SET THIS SURVEY

STATE OF KANSAS)
COUNTY OF MCPHERSON) SS

I, FRANCIS RANKIN, PROFESSIONAL ENGINEER OF THE STATE OF KANSAS DO HEREBY CERTIFY THAT UNDER MY SUPERVISION A SURVEY OF A TRACT OF LAND WAS MADE IN THE NW1/4, SECTION 18, T17S, R5W, OF THE 6TH P.M. AND DESCRIBED AS FOLLOWS:
COMMENCING AT THE NE. CORNER OF SAID NW1/4, SECTION 18, T17S, R5W THENCE WEST 752.9 FEET TO PLACE OF BEGINNING; THENCE RIGHT ANGLE SOUTH 303.7 FEET; THENCE WEST PARALLEL WITH SECTION LINE 329.0 FEET; THENCE NORTH TO SECTION LINE 303.7 FEET; THENCE EAST 329.0 FEET TO PLACE OF BEGINNING, SAID TRACT OF LAND CONTAINS 2.3 ACRES MORE OR LESS, AND THAT THE ABOVE PLAT IS A TRUE EXHIBIT OF SAID SURVEY AS FAR AS IT IS KNOWN TO ME.

SURVEY CALLED FOR BY L.A. NELSON

SIGNED THIS 2 DAY OF AUGUST, 1972

F. R. RANKIN
LICENSED
799
KANSAS
PROFESSIONAL ENGINEER

FRANCIS RANKIN
PROFESSIONAL ENGINEER
McPHERSON, KANSAS

MICROFILM