http://www.adultpdf.com
Created by TIFF To PDF trial version, to remove this mark, please register this software.

A SURVEY OF A TRACT OF LAND IN THE NE 1/4 Sec. 19-T17S-R5W

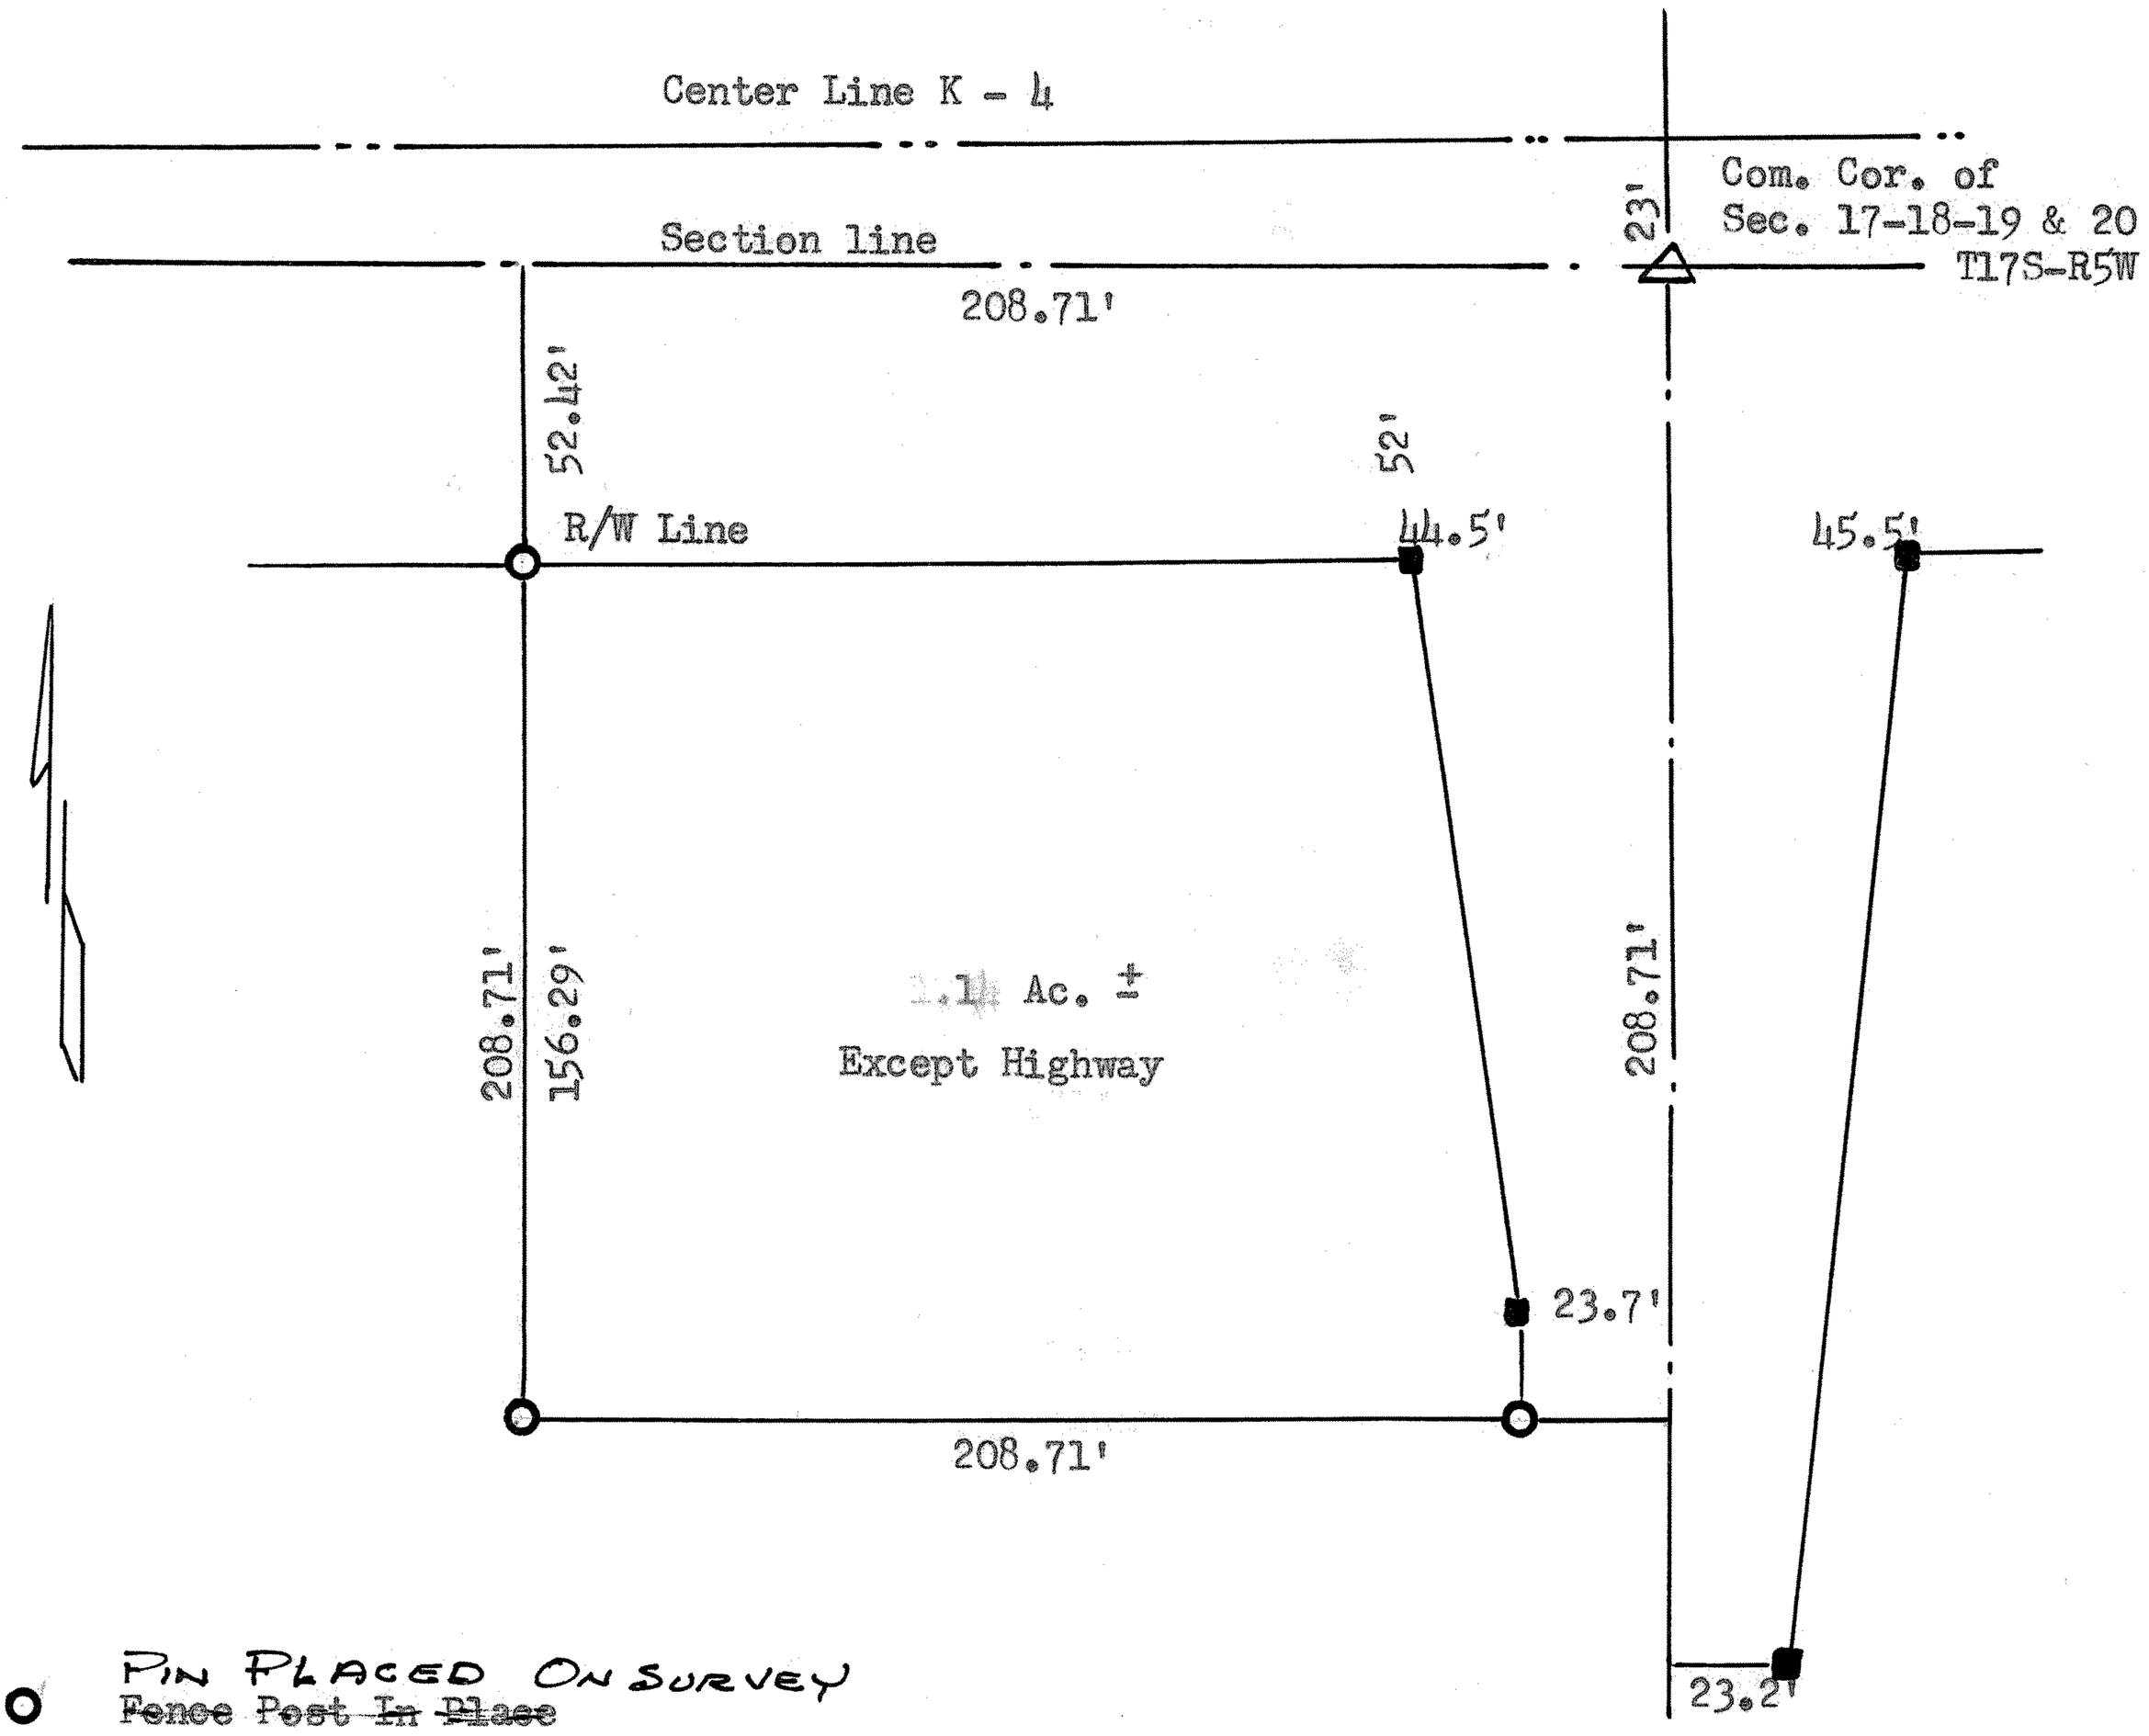

State of Kansas)
County of McPherson) SS

I, Francis D. Wagner, County Engineer of McPherson County, Kansas do hereby certify that I did cause to be done on the 21st day of September 1955, a survey to determine the acreage and dimensions for a tract of land in the NE corner of NE quarter of Section 19 - T17S - R5W of the 6th P.M. Described as follows:

> Beginning at the Common Corner of Sections 17-18-19 & 20, T17S-R5W, thence west along the section line 208.71 feet, thence South 208.71 feet to a fence post, thence East 208.71 feet to the section line, thence North 208.71 feet to the place of beginning. Tract of land contains approximately 1 square acre.±

and that the accompanying plat is a true exhibit of said Survey.

September 21, 1955

Francis D. Wagner
County Engineer

MICROFILM